PAGE No. : 1 234

APPENDIX 23

ATTACHMENT : 1

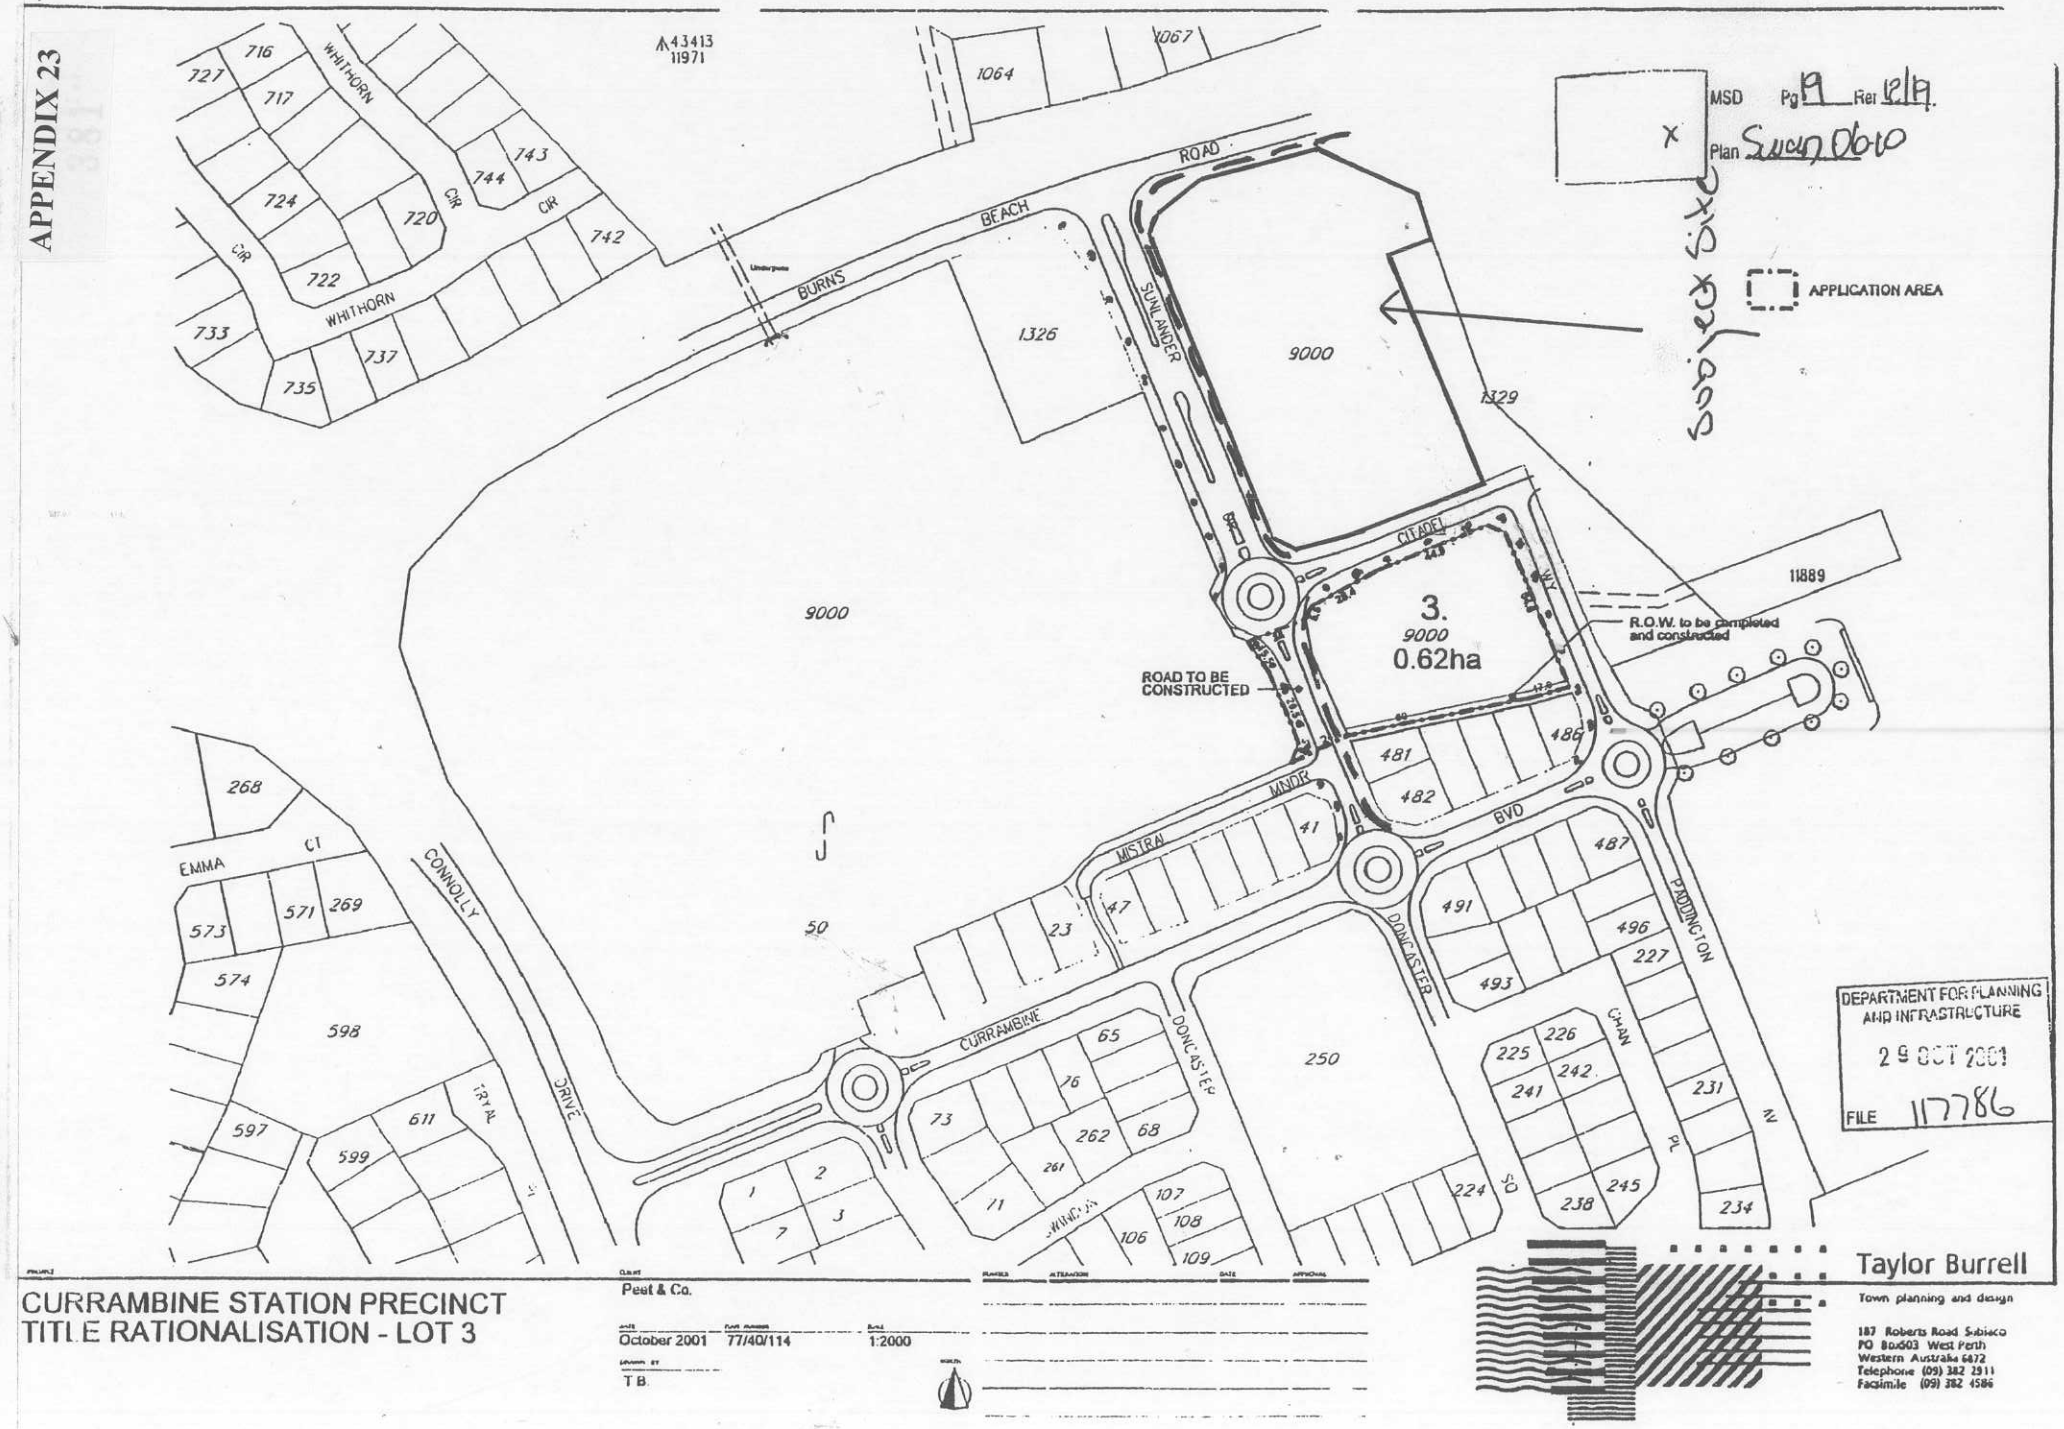

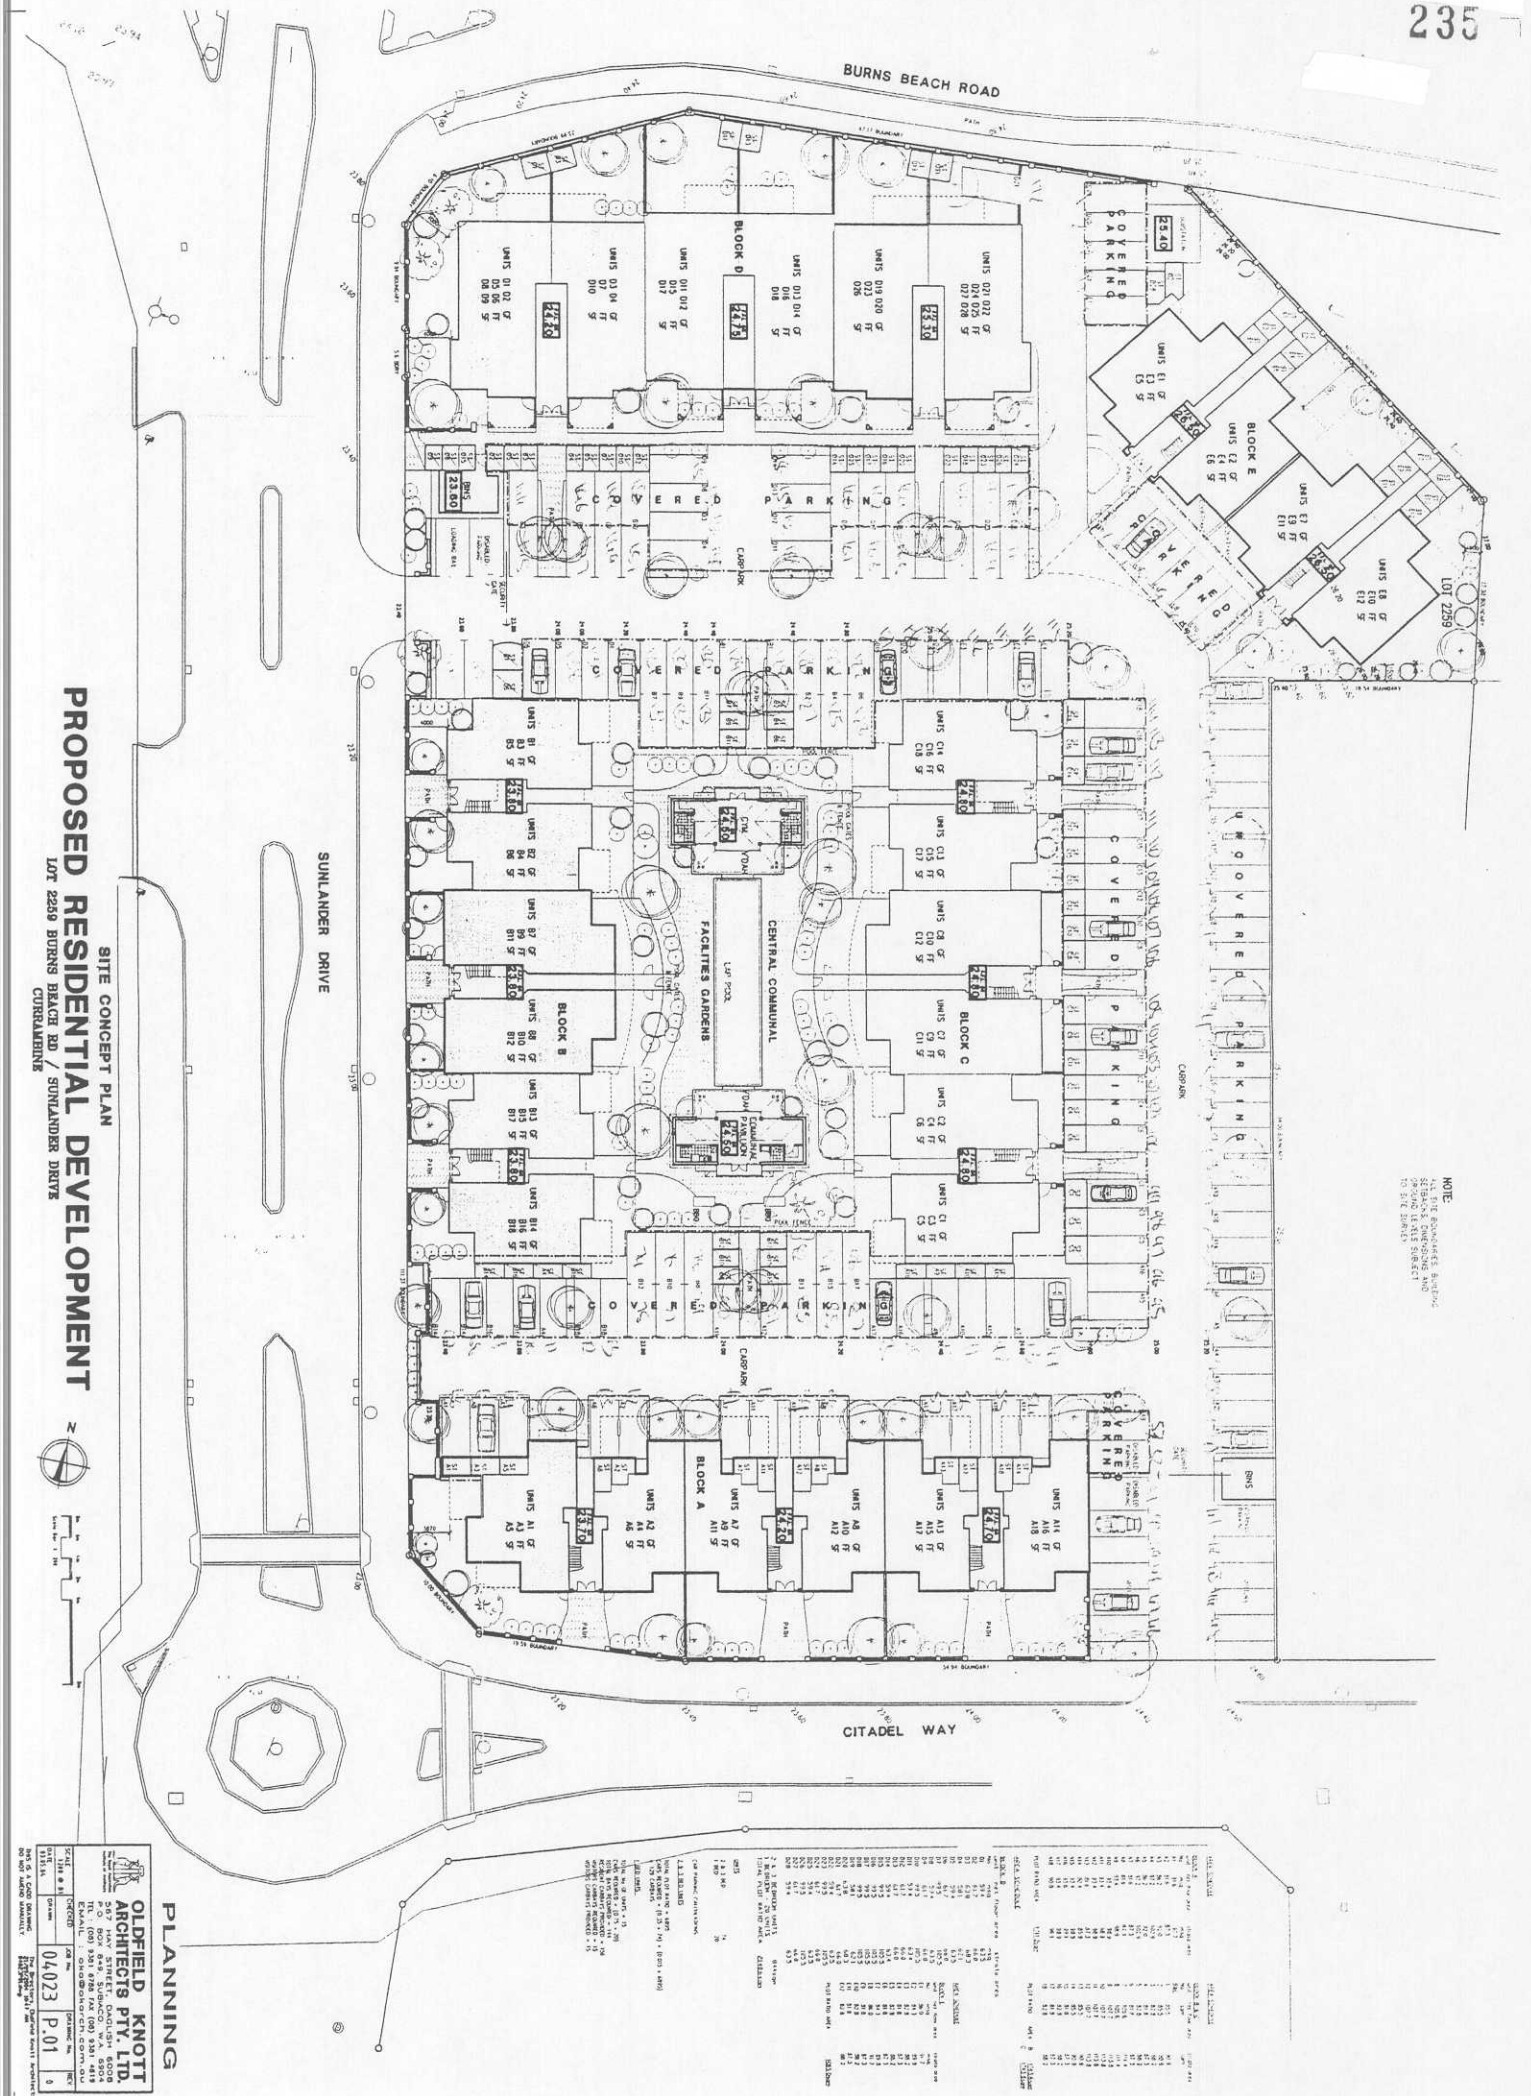

SITE CONCEPT PLAN

PROPOSED RESIDENTIAL DEVELOPMENT

LOT 2259 BURNS BEACH RD / SUNLANDER DRIVE
CURRAMBINE

PLANNING

OLDFIELD KNOTT ARCHITECTS PTY. LTD.
267 HAY STREET, DAGLISH 6008
P.O. BOX 816, SUBIACO 6904
TELEPHONE: (08) 9381 4613
EMAIL: okd@oknorch.com.au

DATE	DRAWN	CHECKED	JOB No.	DRAWING No.	REV.
13.10.04			04023	P.01	0

THIS & ANY ASSOCIATED DRAWING REMAIN THE COPYRIGHT OF OLDFIELD KNOTT ARCHITECTS
DO NOT SCALE DRAWING

ATTACHMENT : 2

PAGE No : 2

236

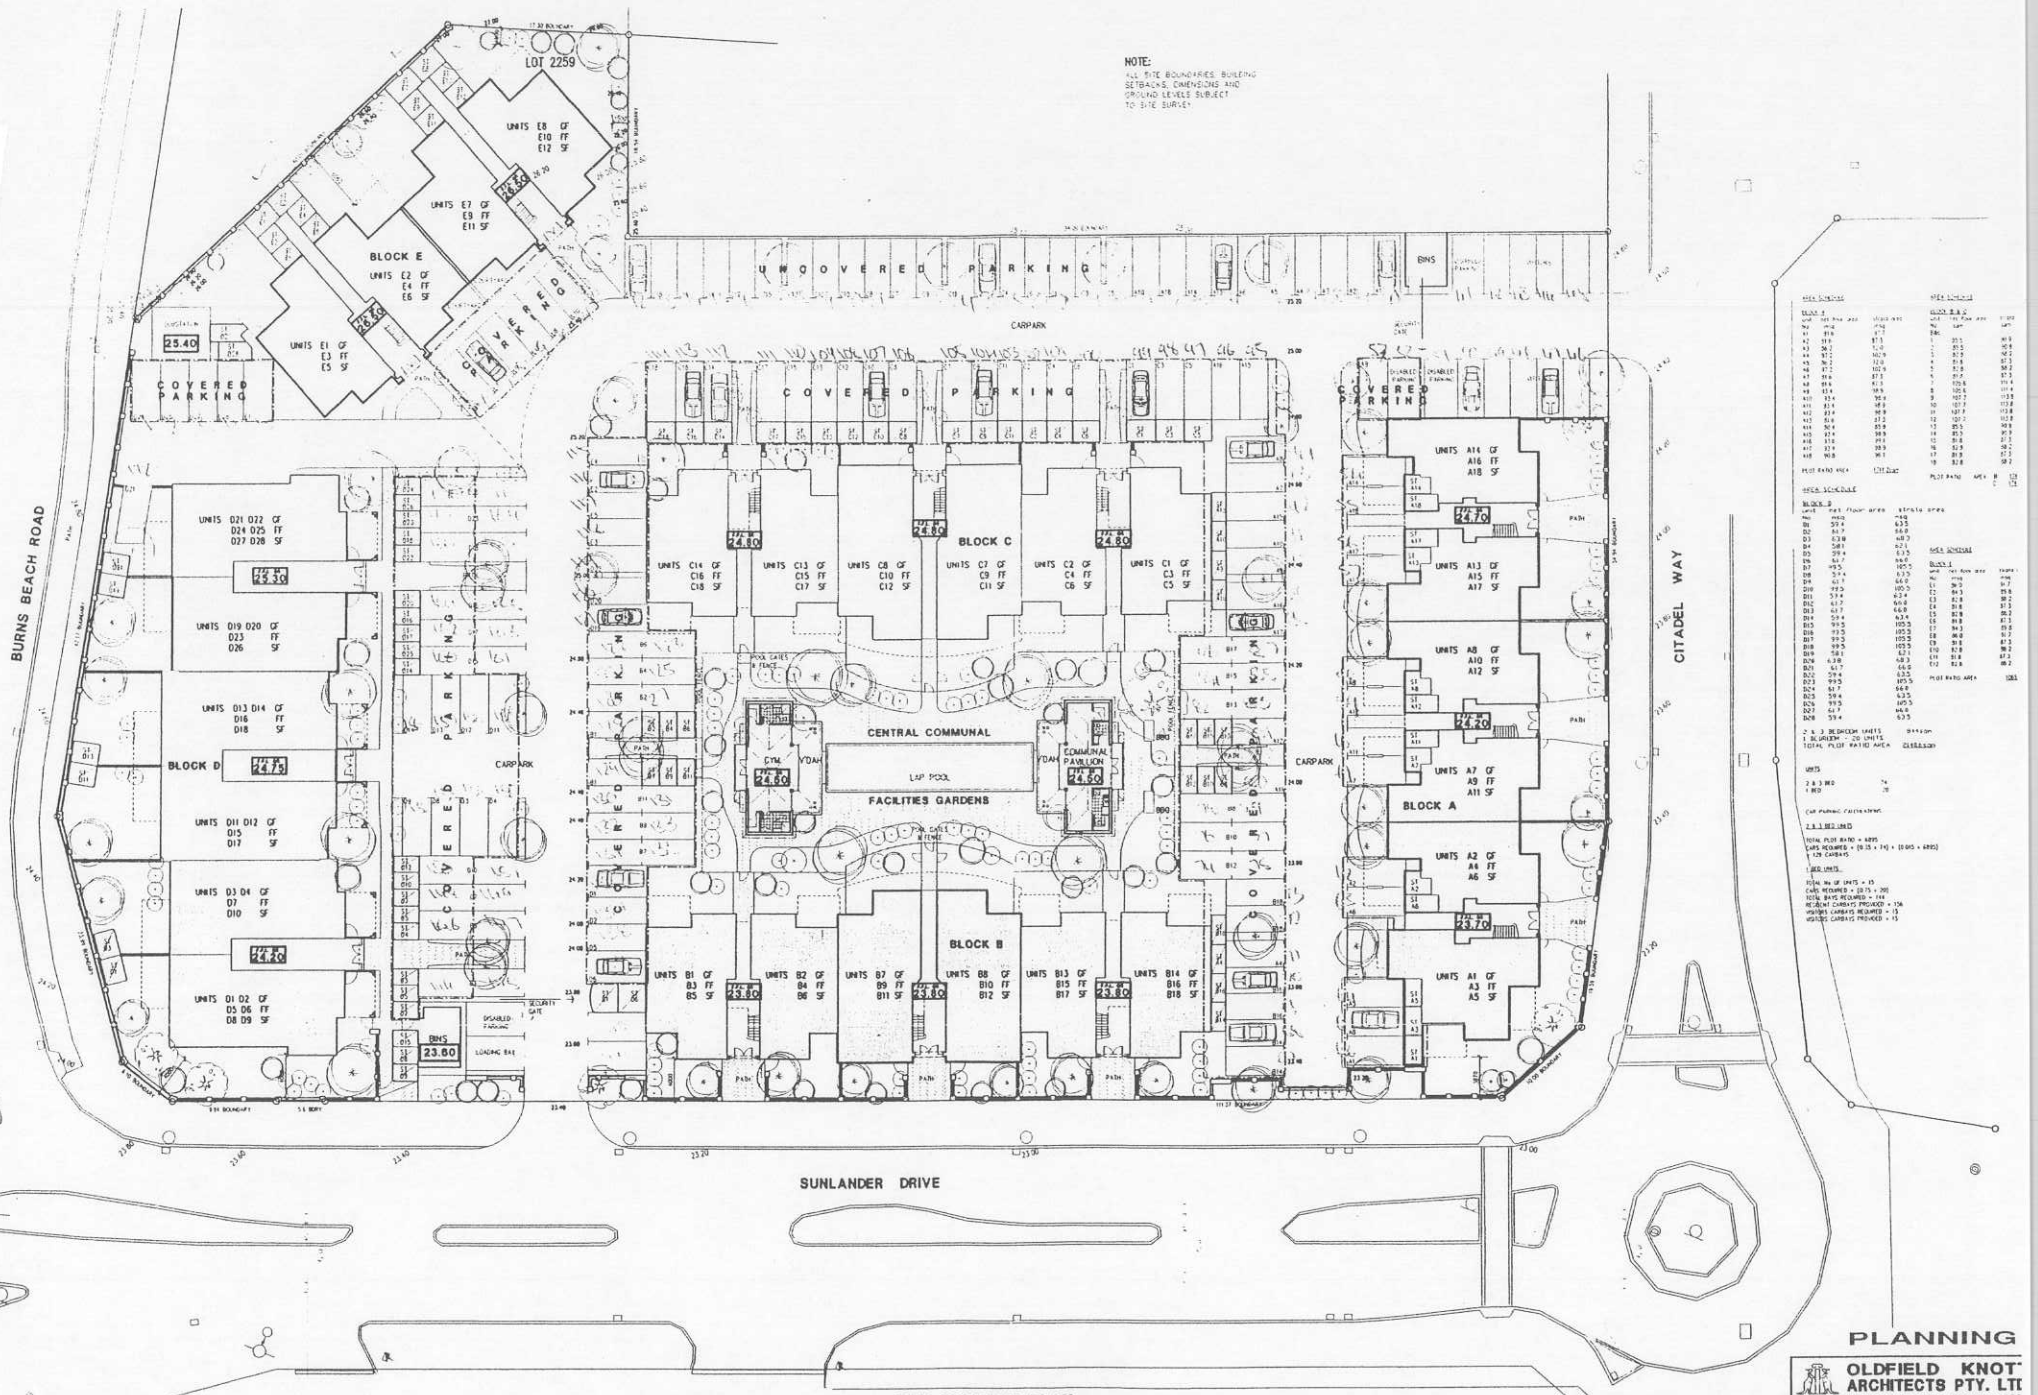

SITE CONCEPT PLAN

PROPOSED RESIDENTIAL DEVELOPMENT

LOT 2259 BURNS BEACH RD / SUNLANDER DRIVE
CURRAMBINE

PLANNING

OLDFIELD KNOT ARCHITECTS PTY. LTD
567 HAY STREET, DAGLISH 600
P.O. BOX 849, SUBIACO, W.A. 690
TEL : (08) 9381 8788 FAX (08) 9381 46
EMAIL : oko@okarch.com.a

SCALE	CHECKED	JOB No.	DRAWING No.
1:200 @ A1		04023	P.01
DATE 93.05.24	DRAWN		

THIS IS A CADD DRAWING DO NOT AMEND MANUALLY.

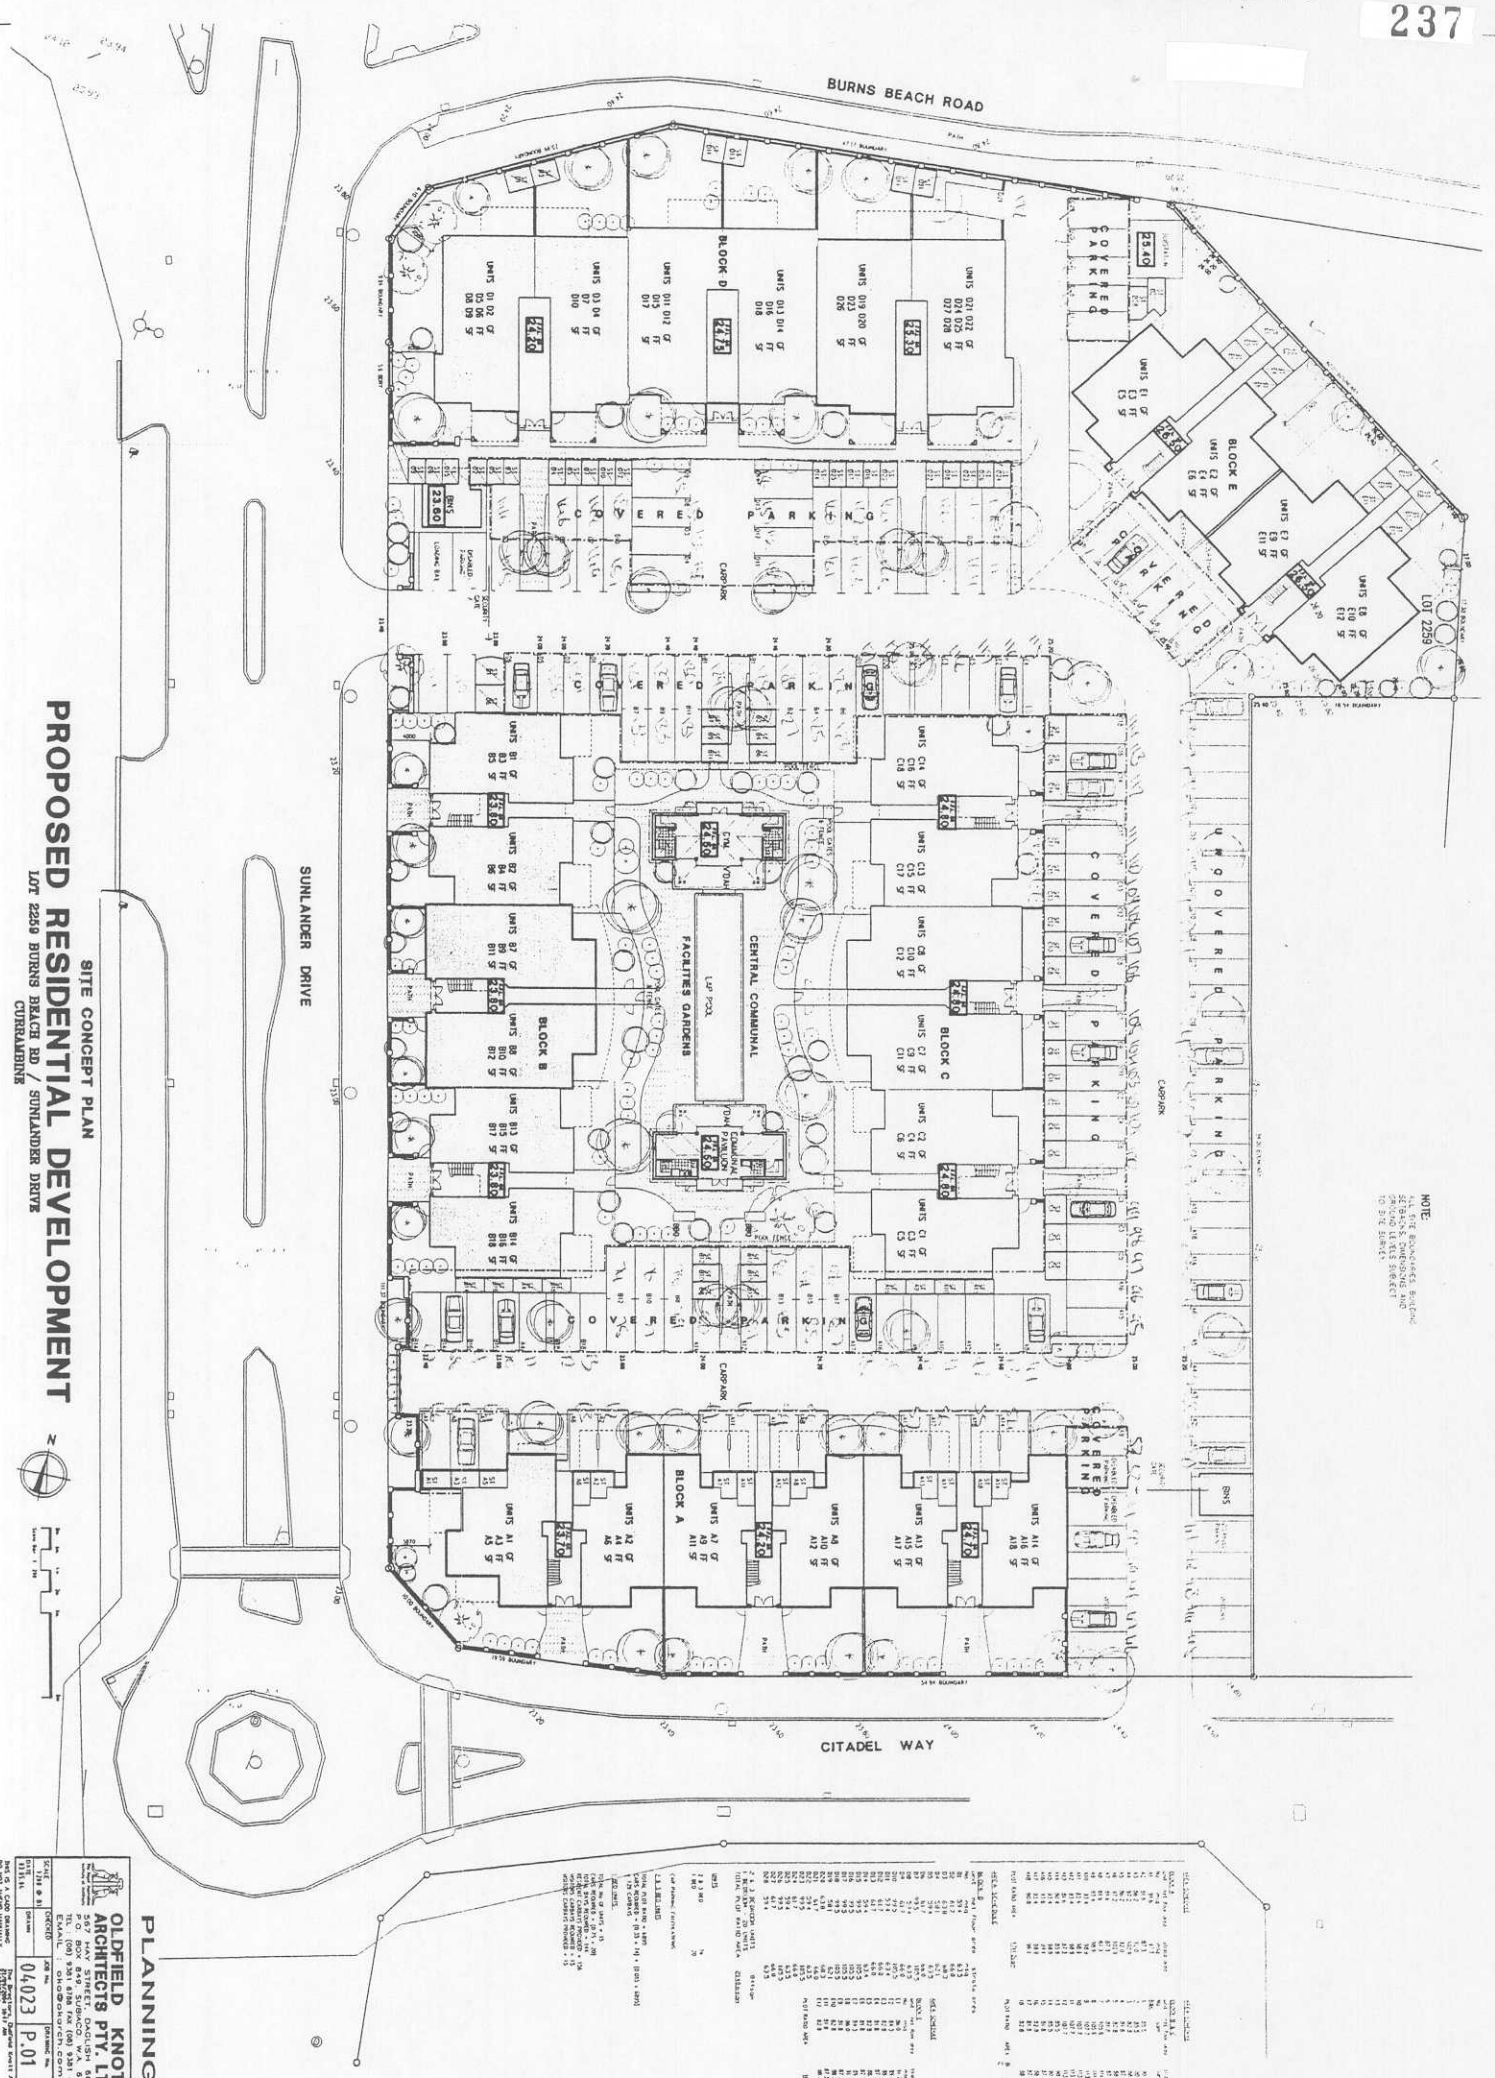

SITE CONCEPT PLAN

PROPOSED RESIDENTIAL DEVELOPMENT

LOT 2259 BURNS BEACH RD / SUNLANDER DRIVE
CURRAMBINE

PLANNING

OLDFIELD KNOTT ARCHITECTS PTY. LTD.
357 HAY STREET, DAGLISH 6008
P.O. BOX 849, SUBIACO, W.A. 6904
PHONE (08) 9388 1600 FAX (08) 9388 1611
EMAIL okc@okarch.com.au

SCALE	DRAWN	JOB No.	DRAWING No.	REV.
1:200 @ A1		04023	P.01	0
DATE 03.11.04	CHECKED			

THIS IS A CAD DRAWING DO NOT AMEND MANUALLY

Copyright: All rights reserved Oldfield Knott Architects Pty Ltd

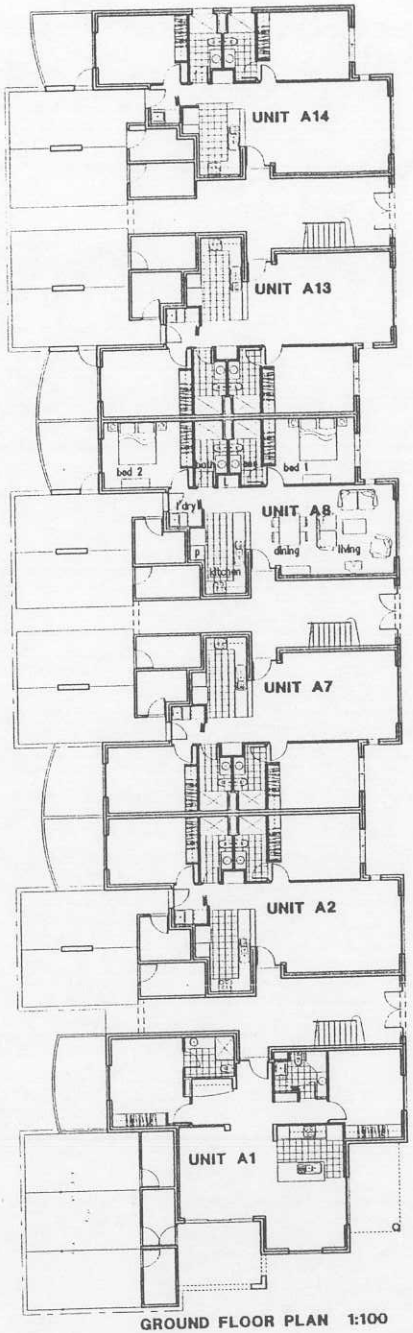

GROUND FLOOR PLAN 1:100

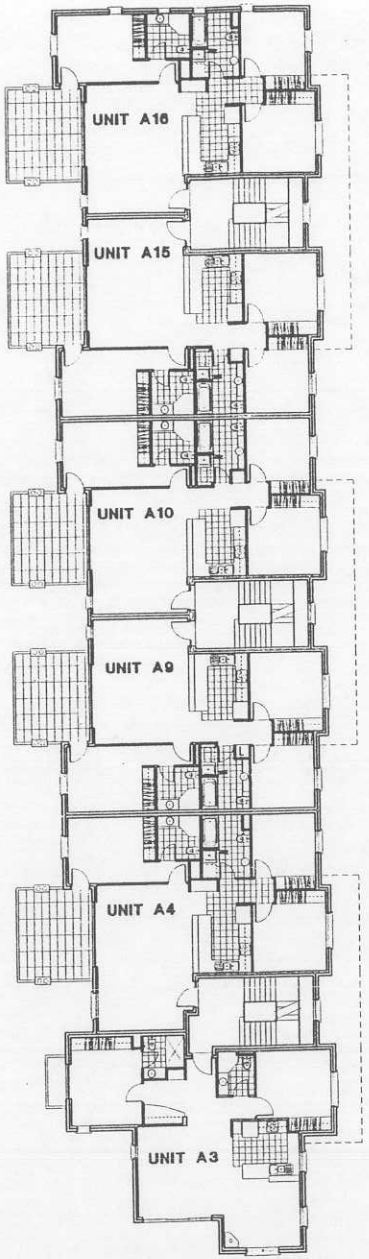

FIRST FLOOR PLAN 1:100

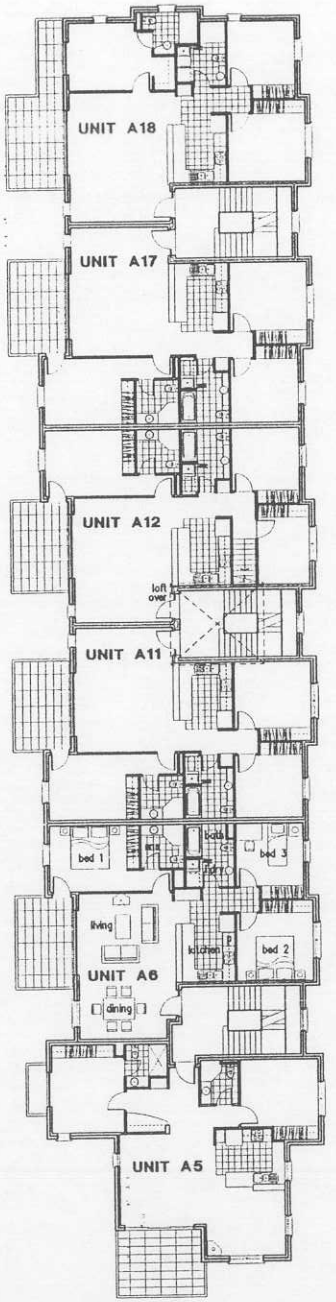

SECOND FLOOR PLAN 1:100

BLOCK A FLOOR PLANS

PROPOSED RESIDENTIAL DEVELOPMENT

LOT 2259 BURNS BEACH RD / SUNLANDER DRIVE
CURRAMBINE

PLANNING

OLDFIELD KNOTT ARCHITECTS PTY. LTD.
567 HAY STREET DAGLISH 6008
P.O BOX 849, SUBIACO W.A. 6904
TEL (08) 9381 6788 FAX (08) 9381 4619
EMAIL oko@oldfieldknott.com.au

SCALE	CHECKED	JOB No	DRAWING No	REV
1:200 @ B1		04023	P.02	0
1:1 @	DRAWN			

THIS IS A CADD DRAWING DO NOT AMEND MANUALLY. FILENAME P:\04023\CADD\ PLOTDATE 21/07/2014 9:01 AM

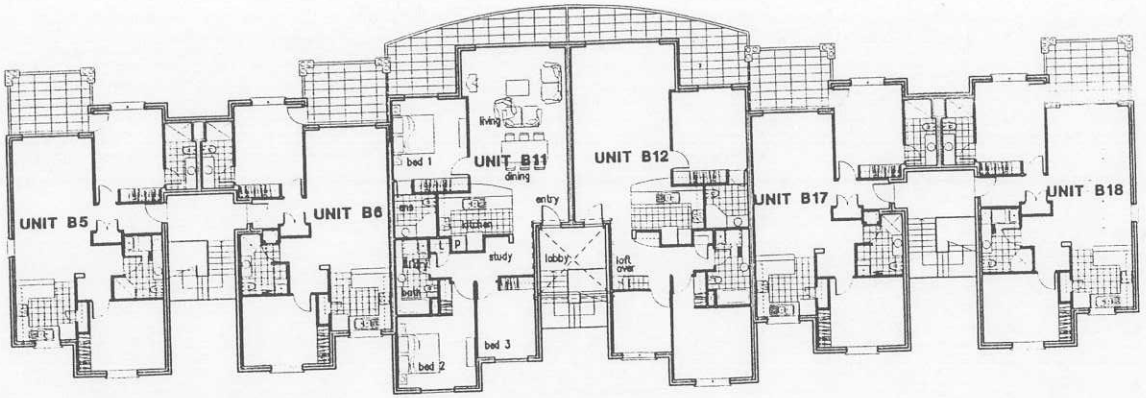

SECOND FLOOR PLAN 1:100

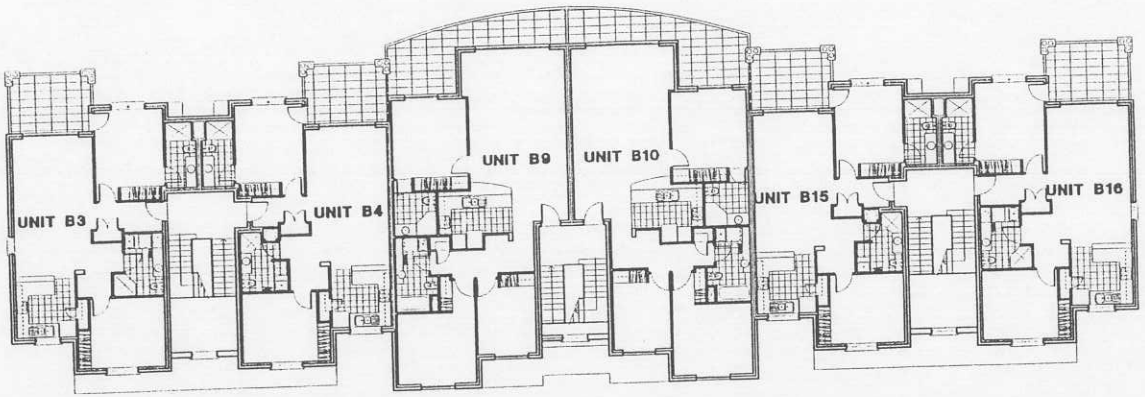

FIRST FLOOR PLAN 1:100

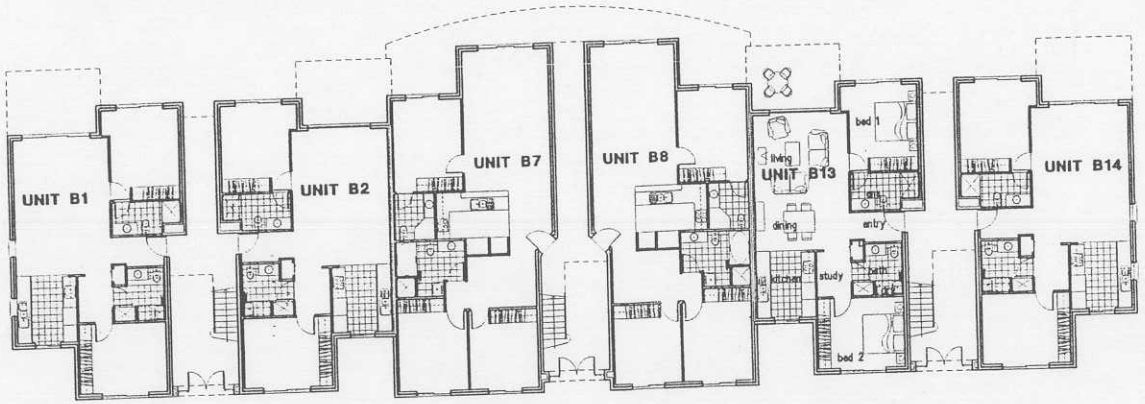

GROUND FLOOR PLAN 1:100

BLOCK B FLOOR PLANS

PROPOSED RESIDENTIAL DEVELOPMENT

LOT 2259 BURNS BEACH RD / SUNLANDER DRIVE
CURRAMBINE

PLANNING

OLDFIELD KNOTT ARCHITECTS PTY. LTD.
567 HAY STREET, DAGLISH 6008
P.O. BOX 849, SUBIACO, W.A. 5904
TEL (08) 9381 6788 FAX (08) 9381 4818
EMAIL okoa@okarch.com.au

SCALE	CHECKED	JOB No	DRAWING No	REV
1:200 @ B1		04023	P.03	B
DATE	DRAWN			

THIS IS A CADD DRAWING DO NOT AMEND MANUALLY

FILENAME
PLOTDATE

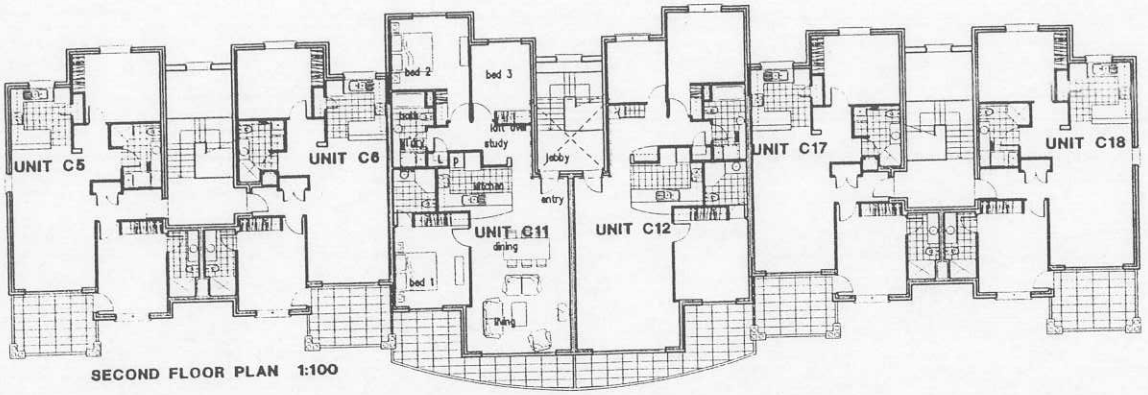

SECOND FLOOR PLAN 1:100

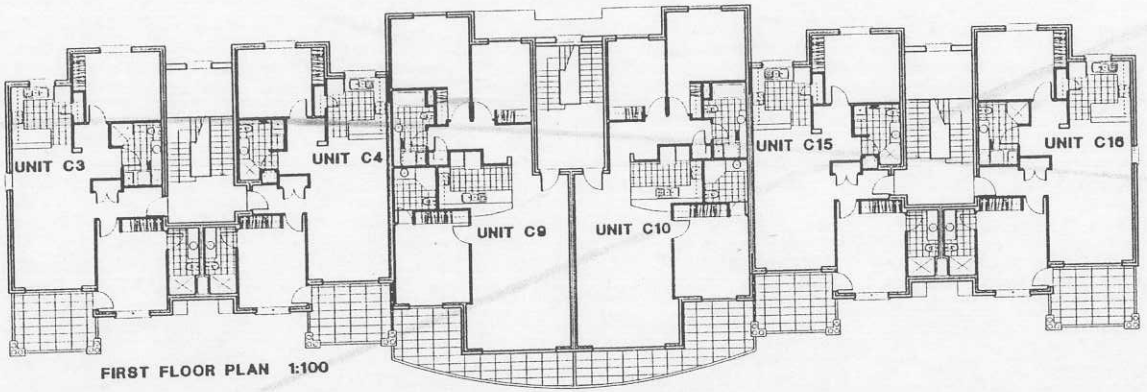

FIRST FLOOR PLAN 1:100

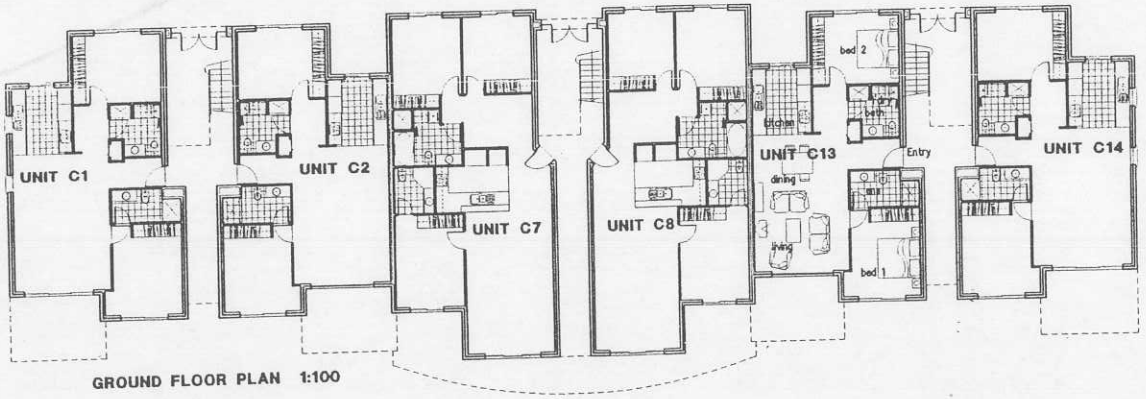

GROUND FLOOR PLAN 1:100

BLOCK C FLOOR PLANS

PROPOSED RESIDENTIAL DEVELOPMENT

LOT 2259 BURNS BEACH RD / SUNLANDER DRIVE
CURRAMBINE

PLANNING

OLDFIELD KNOTT ARCHITECTS PTY. LTD.
567 HAY STREET DAGLISH 6008
P.O. BOX 849, SUBIACO W.A. 6904
TEL (08) 9381 8788 FAX (08) 9381 4619
EMAIL okd@okarch.com.au

SCALE 1:200 @ A1	CHECKED	JOB No 04023	DRAWING No P.04	REV 0
DATE	DRAWN			

THIS IS A CADD DRAWING DO NOT AMEND MANUALLY

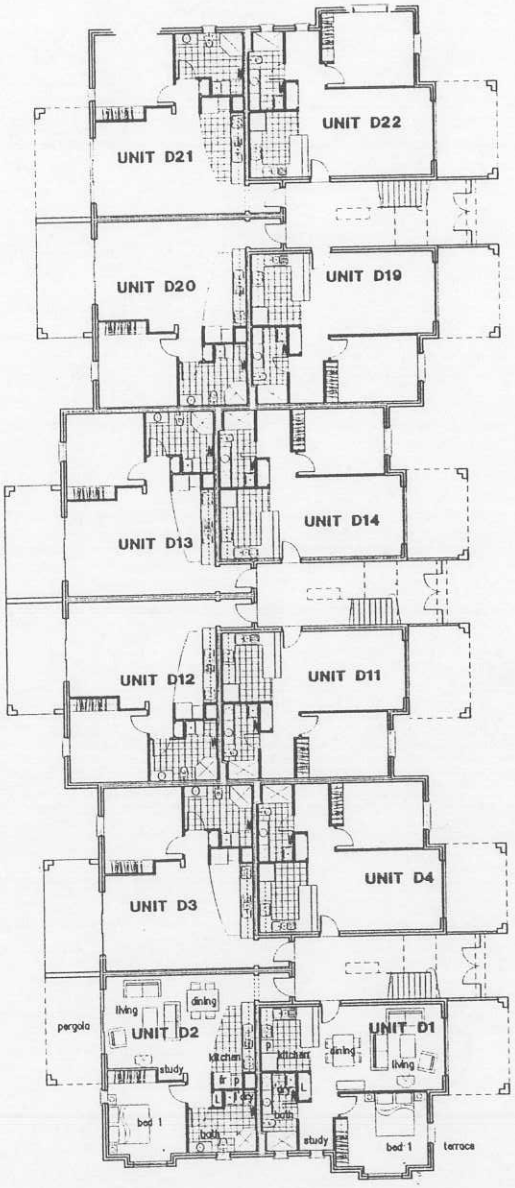

GROUND FLOOR PLAN 1:100

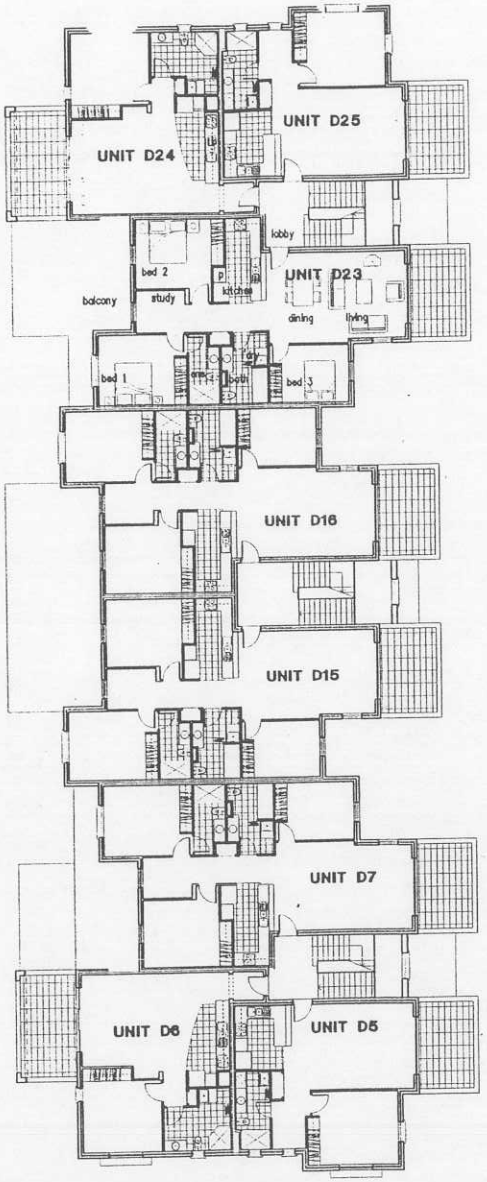

FIRST FLOOR PLAN 1:100

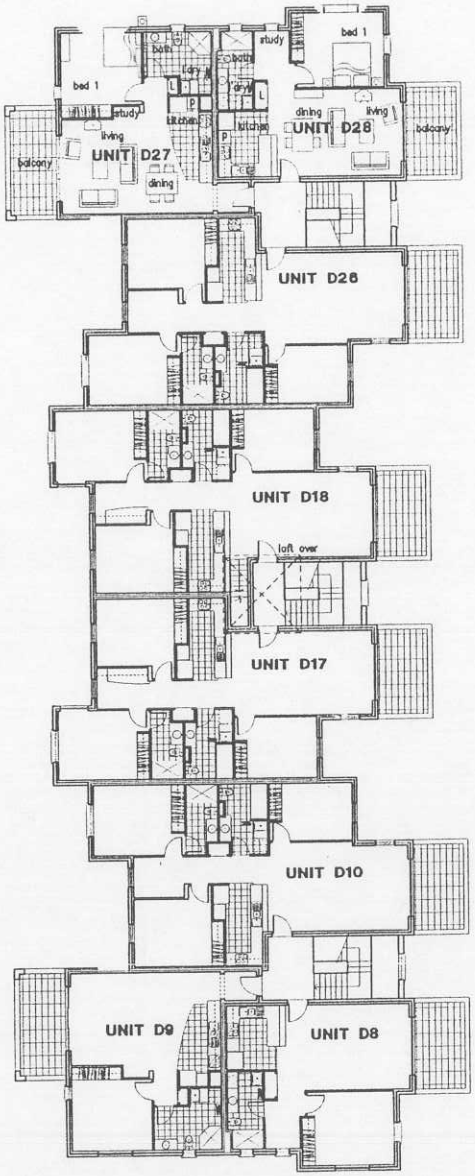

SECOND FLOOR PLAN 1:100

BLOCK D FLOOR PLANS

PROPOSED RESIDENTIAL DEVELOPMENT

LOT 2259 BURNS BEACH RD / SUNLANDER DRIVE
CURRAMBINE

PLANNING

OLDFIELD KNOTT ARCHITECTS PTY. LTD.
567 HAY STREET, DALKIS 6008
P.O. BOX 849, SUBIACO W.A. 6904
TEL (08) 9381 6788 FAX (08) 9381 4619
EMAIL GKO@OKARCH.COM.AU

SCALE	CHECKED	JOB No.	DRAWING No.	REV
1:100 @ A1	DRAWN	04023	P.05	0

THIS IS A CADD DRAWING DO NOT AMEND MANUALLY

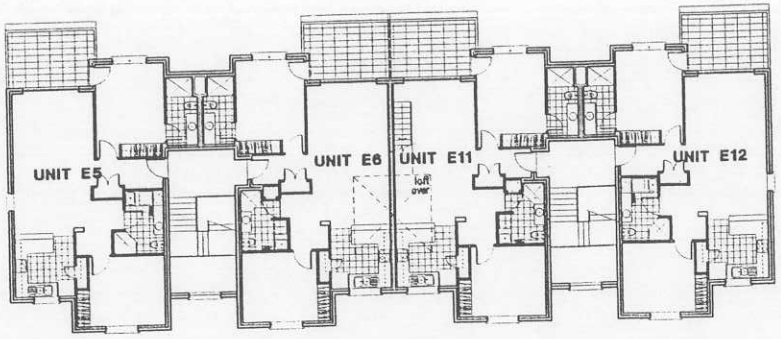

SECOND FLOOR PLAN 1:100

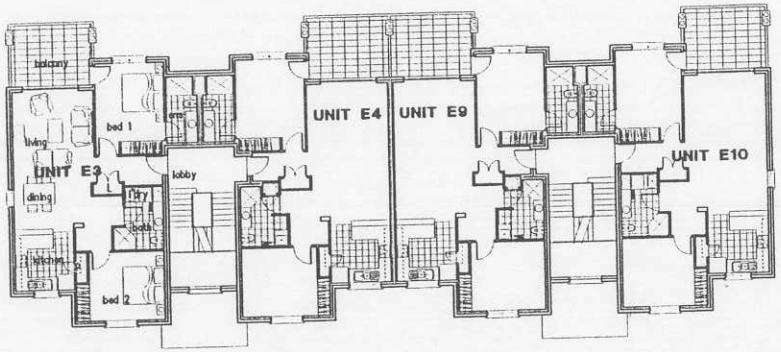

FIRST FLOOR PLAN 1:100

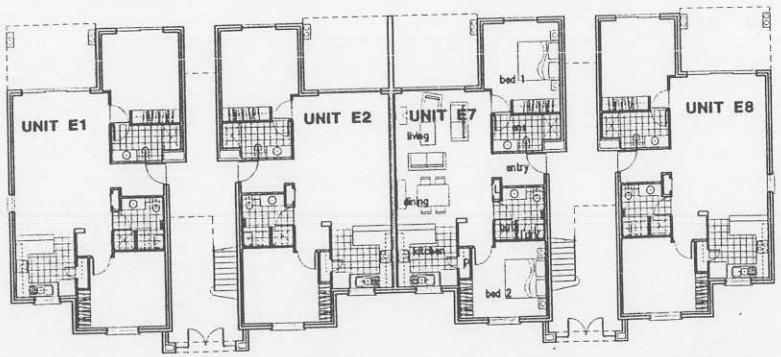

GROUND FLOOR PLAN 1:100

BLOCK E FLOOR PLANS

PROPOSED RESIDENTIAL DEVELOPMENT

LOT 2259 BURNS BEACH RD / SUNLANDER DRIVE
CURRAMBINE

PLANNING

OLDFIELD KNOTT ARCHITECTS PTY. LTD.
567 HAY STREET, DAGLISH 6008
P.O. BOX 849, SUBIACO, W.A. 6904
TEL (08) 9381 6788 FAX (08) 9381 1619
EMAIL okc@okarch.com.au

SCALE	CHECKED	JOB No	DRAWING No.	REV
1:200 @ A1		04023	P.06	
DATE	DRAWN			

THIS IS A CADD DRAWING DO NOT AMEND MANUALLY

FILENAME 04023P06.DWG PLOTTED 31/01/2014 3:34 PM

ATTACHMENT : 2

PAGE No : 8 242

Sunlander Drive Elevation 1:100

Sunlander Drive (Block 'B') Elevation 1:100

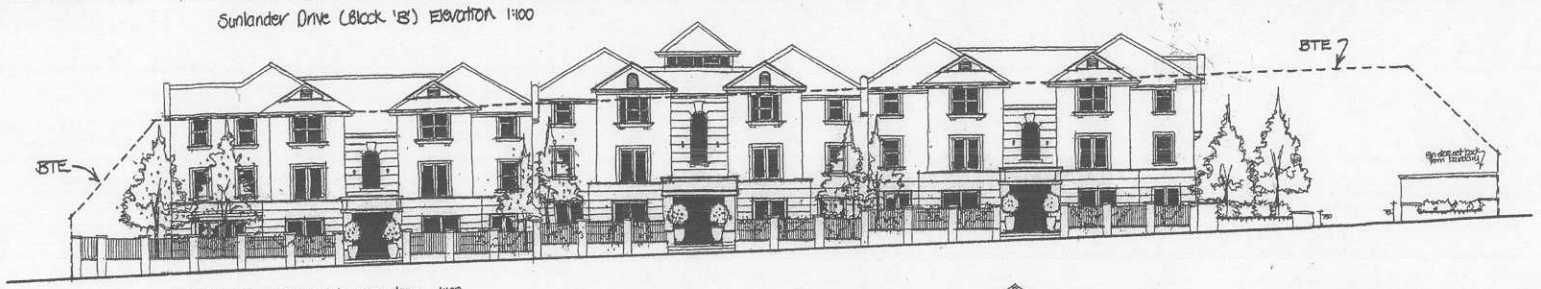

Citadel Way (Block 'A') Elevation 1:100

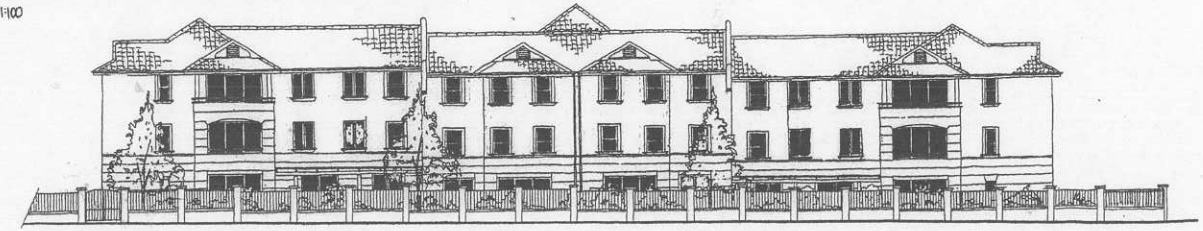

Burns Beach Rd (Block 'D') Elevation 1:100

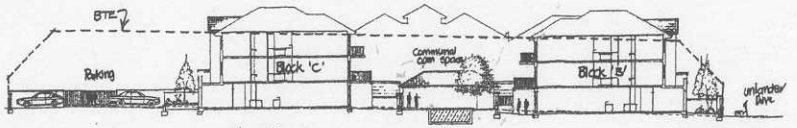

Site Section 1:200

PROPOSED RESIDENTIAL DEVELOPMENT

LOT 2259 BURNS BEACH RD / SUNLANDER DRIVE
CURRAMBINE

OLDFIELD KNOTT ARCHITECTS PTY. LTD.
587 HAY STREET, OAKLEIGH 6008
P.O. BOX 849, SUBIACO, WA. 6904
TEL: (08) 9381 6788 FAX (08) 9381 4818
EMAIL okc@iinet.net.au

SCALE	DRAWN	JOB No.	DRAWING No.	REV
DATE 3-9-04		04023	P.07	A

Block 'B' and 'C' Front Elevation (revised).

Proposed Residential Redevelopment
Lot 2259 Burns Beach Road, Joondalup

OLDFIELD KNOTT ARCHITECTS PTY
567 Hay Street, Daglish WA 6008
PO Box 849, Subiaco WA 6904
Ph: (08) 9381 6788 Fax: (08) 9381 4619
Email oka@okarch.com.au