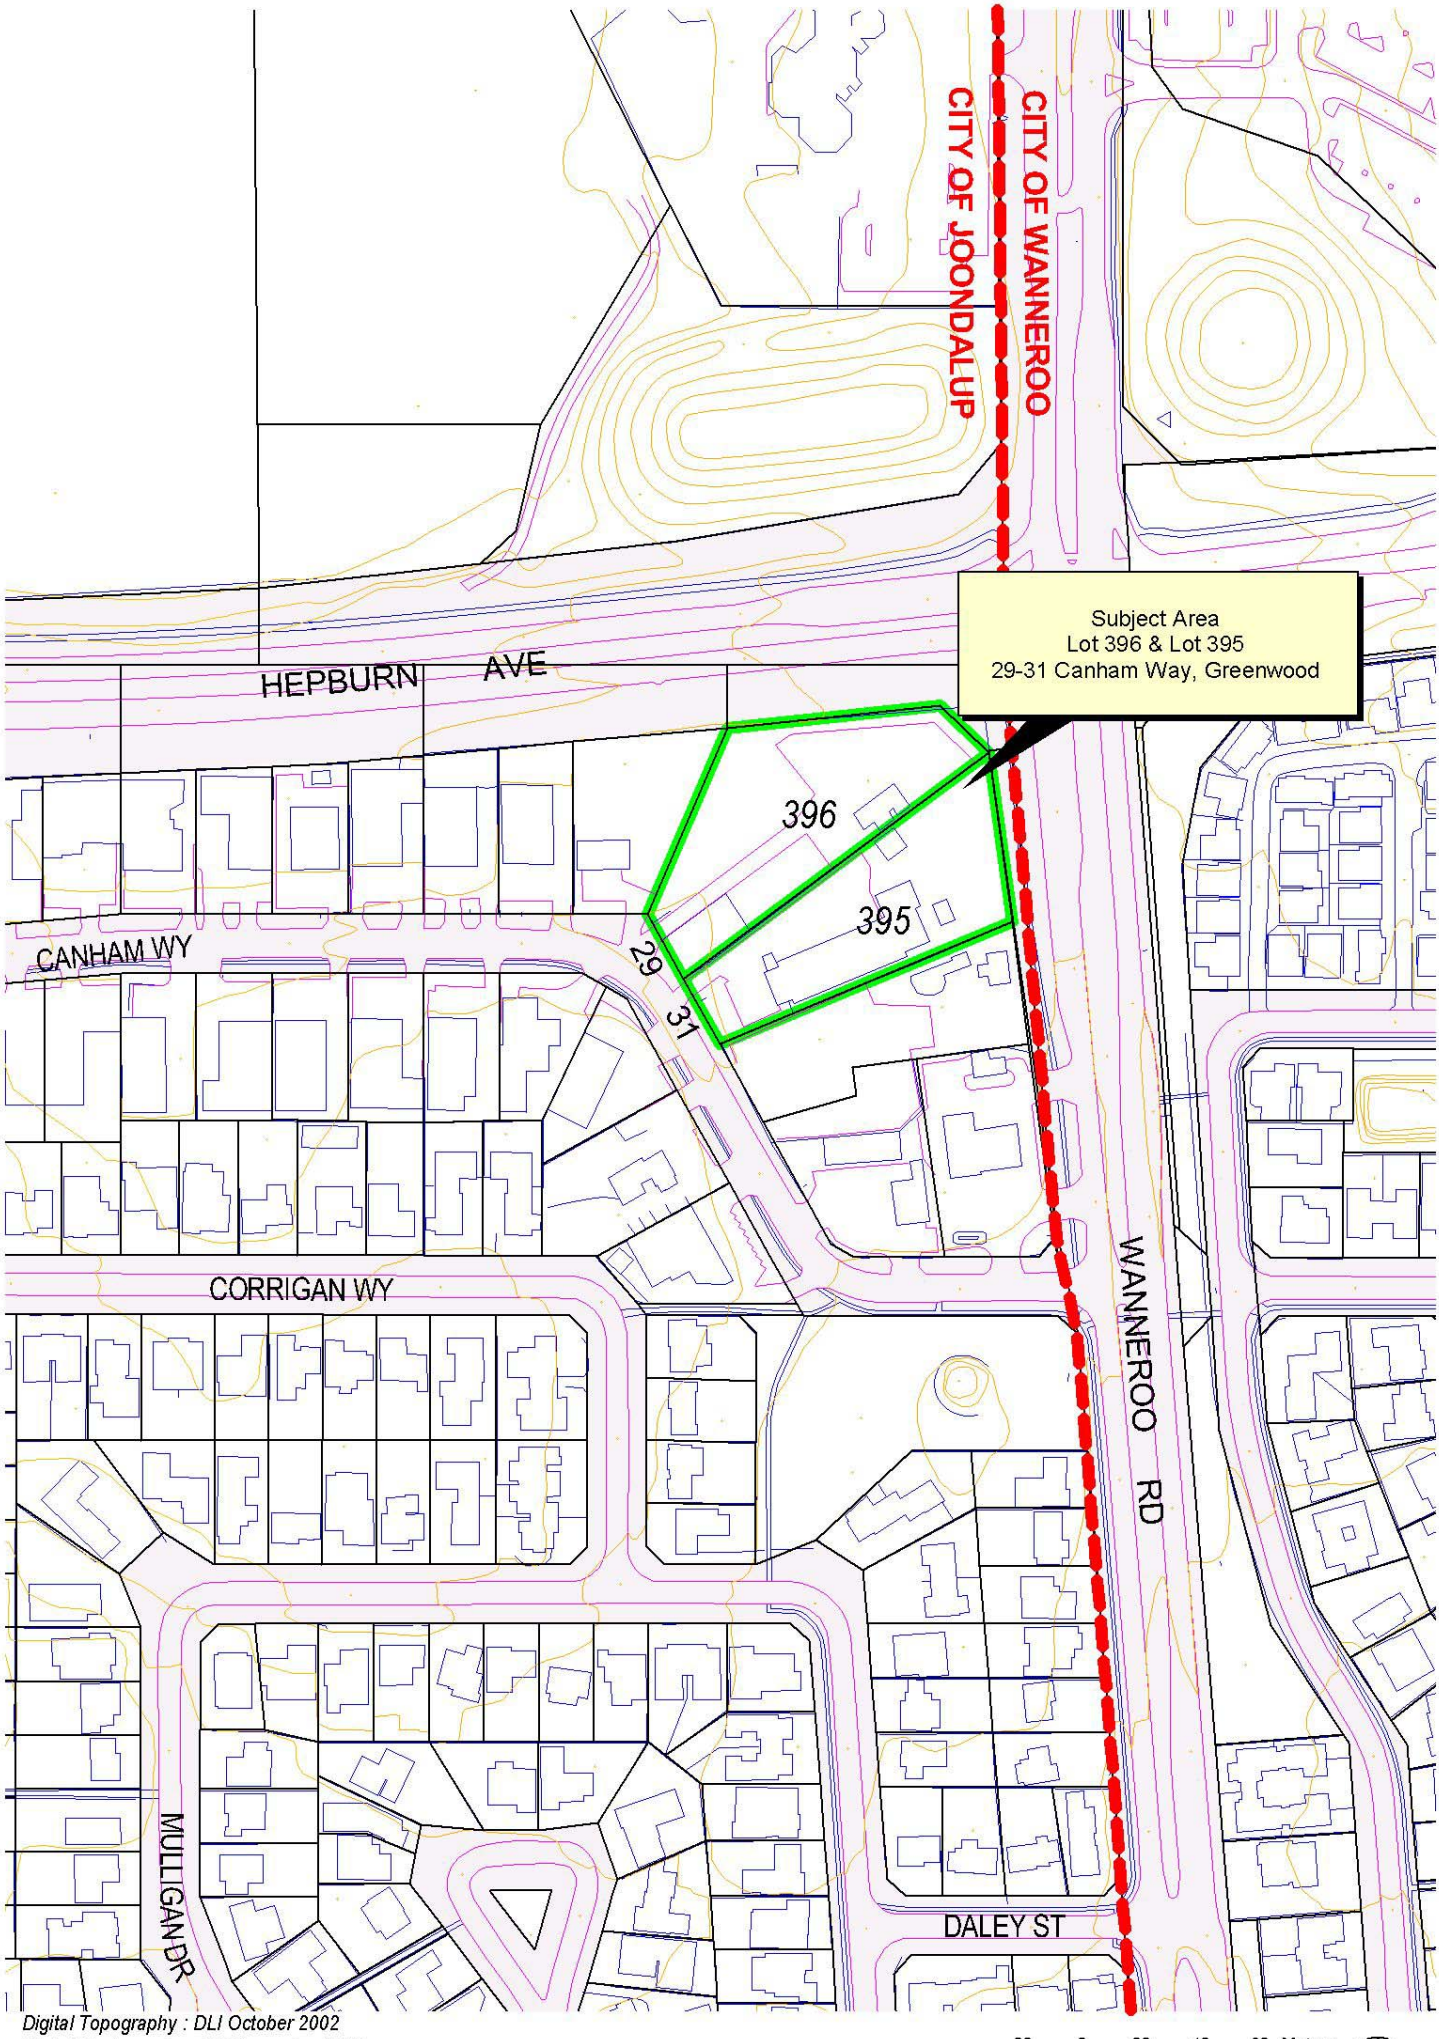

Digital Topography : DLI October 2002
Digital Photography : DLI December 2005
Prepared by City of Joondalup : 10/01/2007 - djt

20 0 20 40 60 Meters

Digital Topography : DLI October 2002
Digital Photography : DLI December 2005
Prepared by City of Joondalup : 10/01/2007 - djt

20 0 20 40 60 Meters

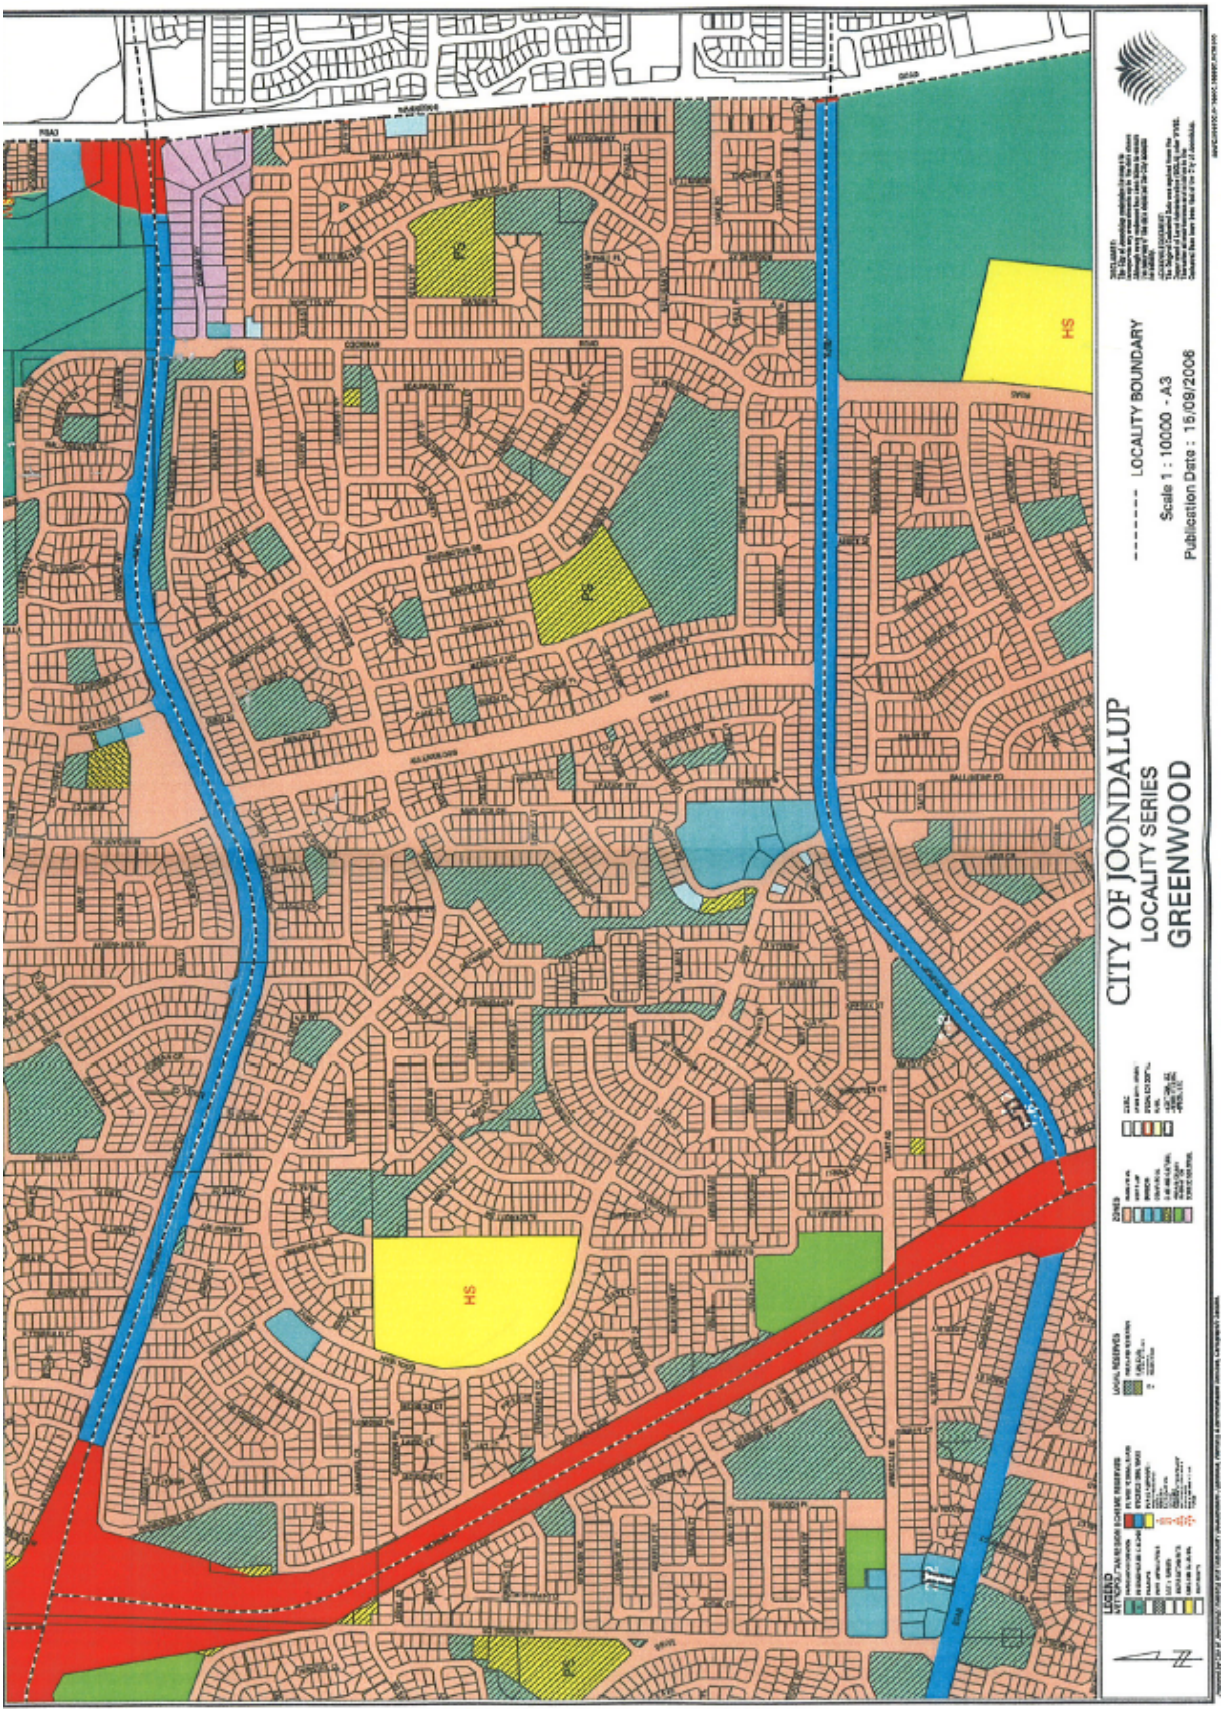
CITY OF JOONDALUP
LOCALITY SERIES
GREENWOOD
LOCALITY BOUNDARY
Scale 1 : 10000 - A3
Publication Date : 15/09/2006
PS
HS

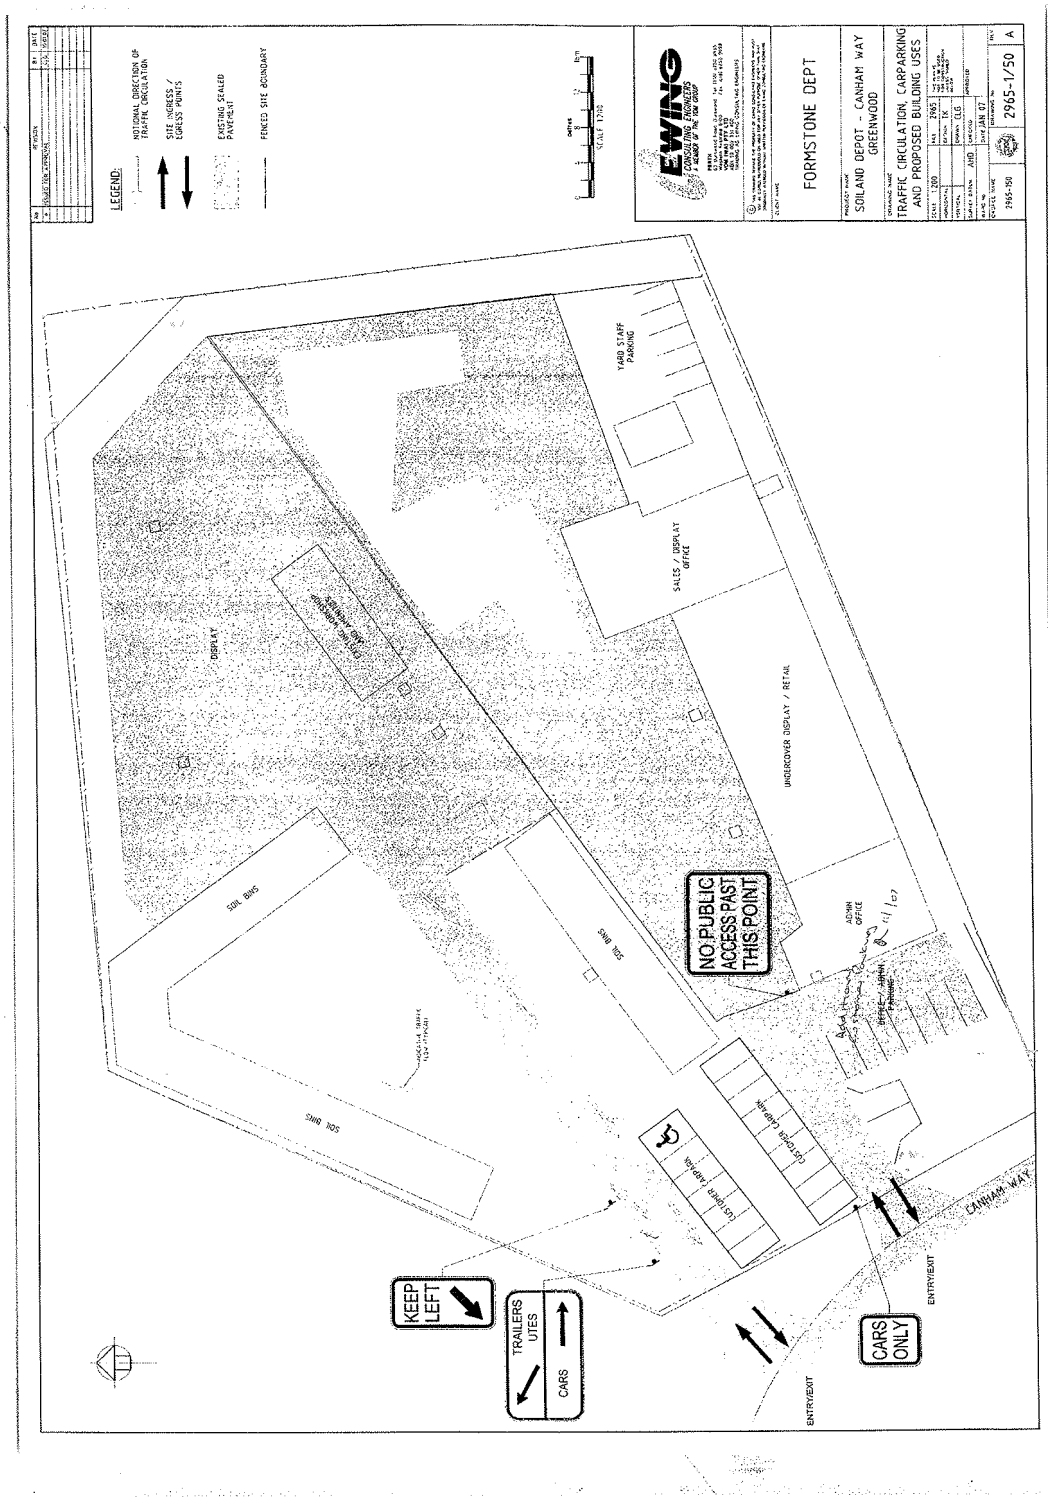
LEGEND:
NOTIONAL DIRECTION OF TRAFFIC CIRCULATION
SITE INGRESS / EGRESS POINTS
EXISTING SEALED PAVEMENT
FENCED SITE BOUNDARY
FORMSTONE DEPT
SOILAND DEPOT - CANHAM WAY GREENWOOD
TRAFFIC CIRCULATION, CARPARKING AND PROPOSED BUILDING USES
2965-1/50
YARD STAFF PARKING
SALES / DISPLAY OFFICE
UNDERCOVER DISPLAY / RETAIL
DISPLAY
SOIL BINS
NO PUBLIC ACCESS PAST THIS POINT
KEEP LEFT
TRAILERS UTES
CARS
CARS ONLY
ENTRY/EXIT
CANHAM WAY