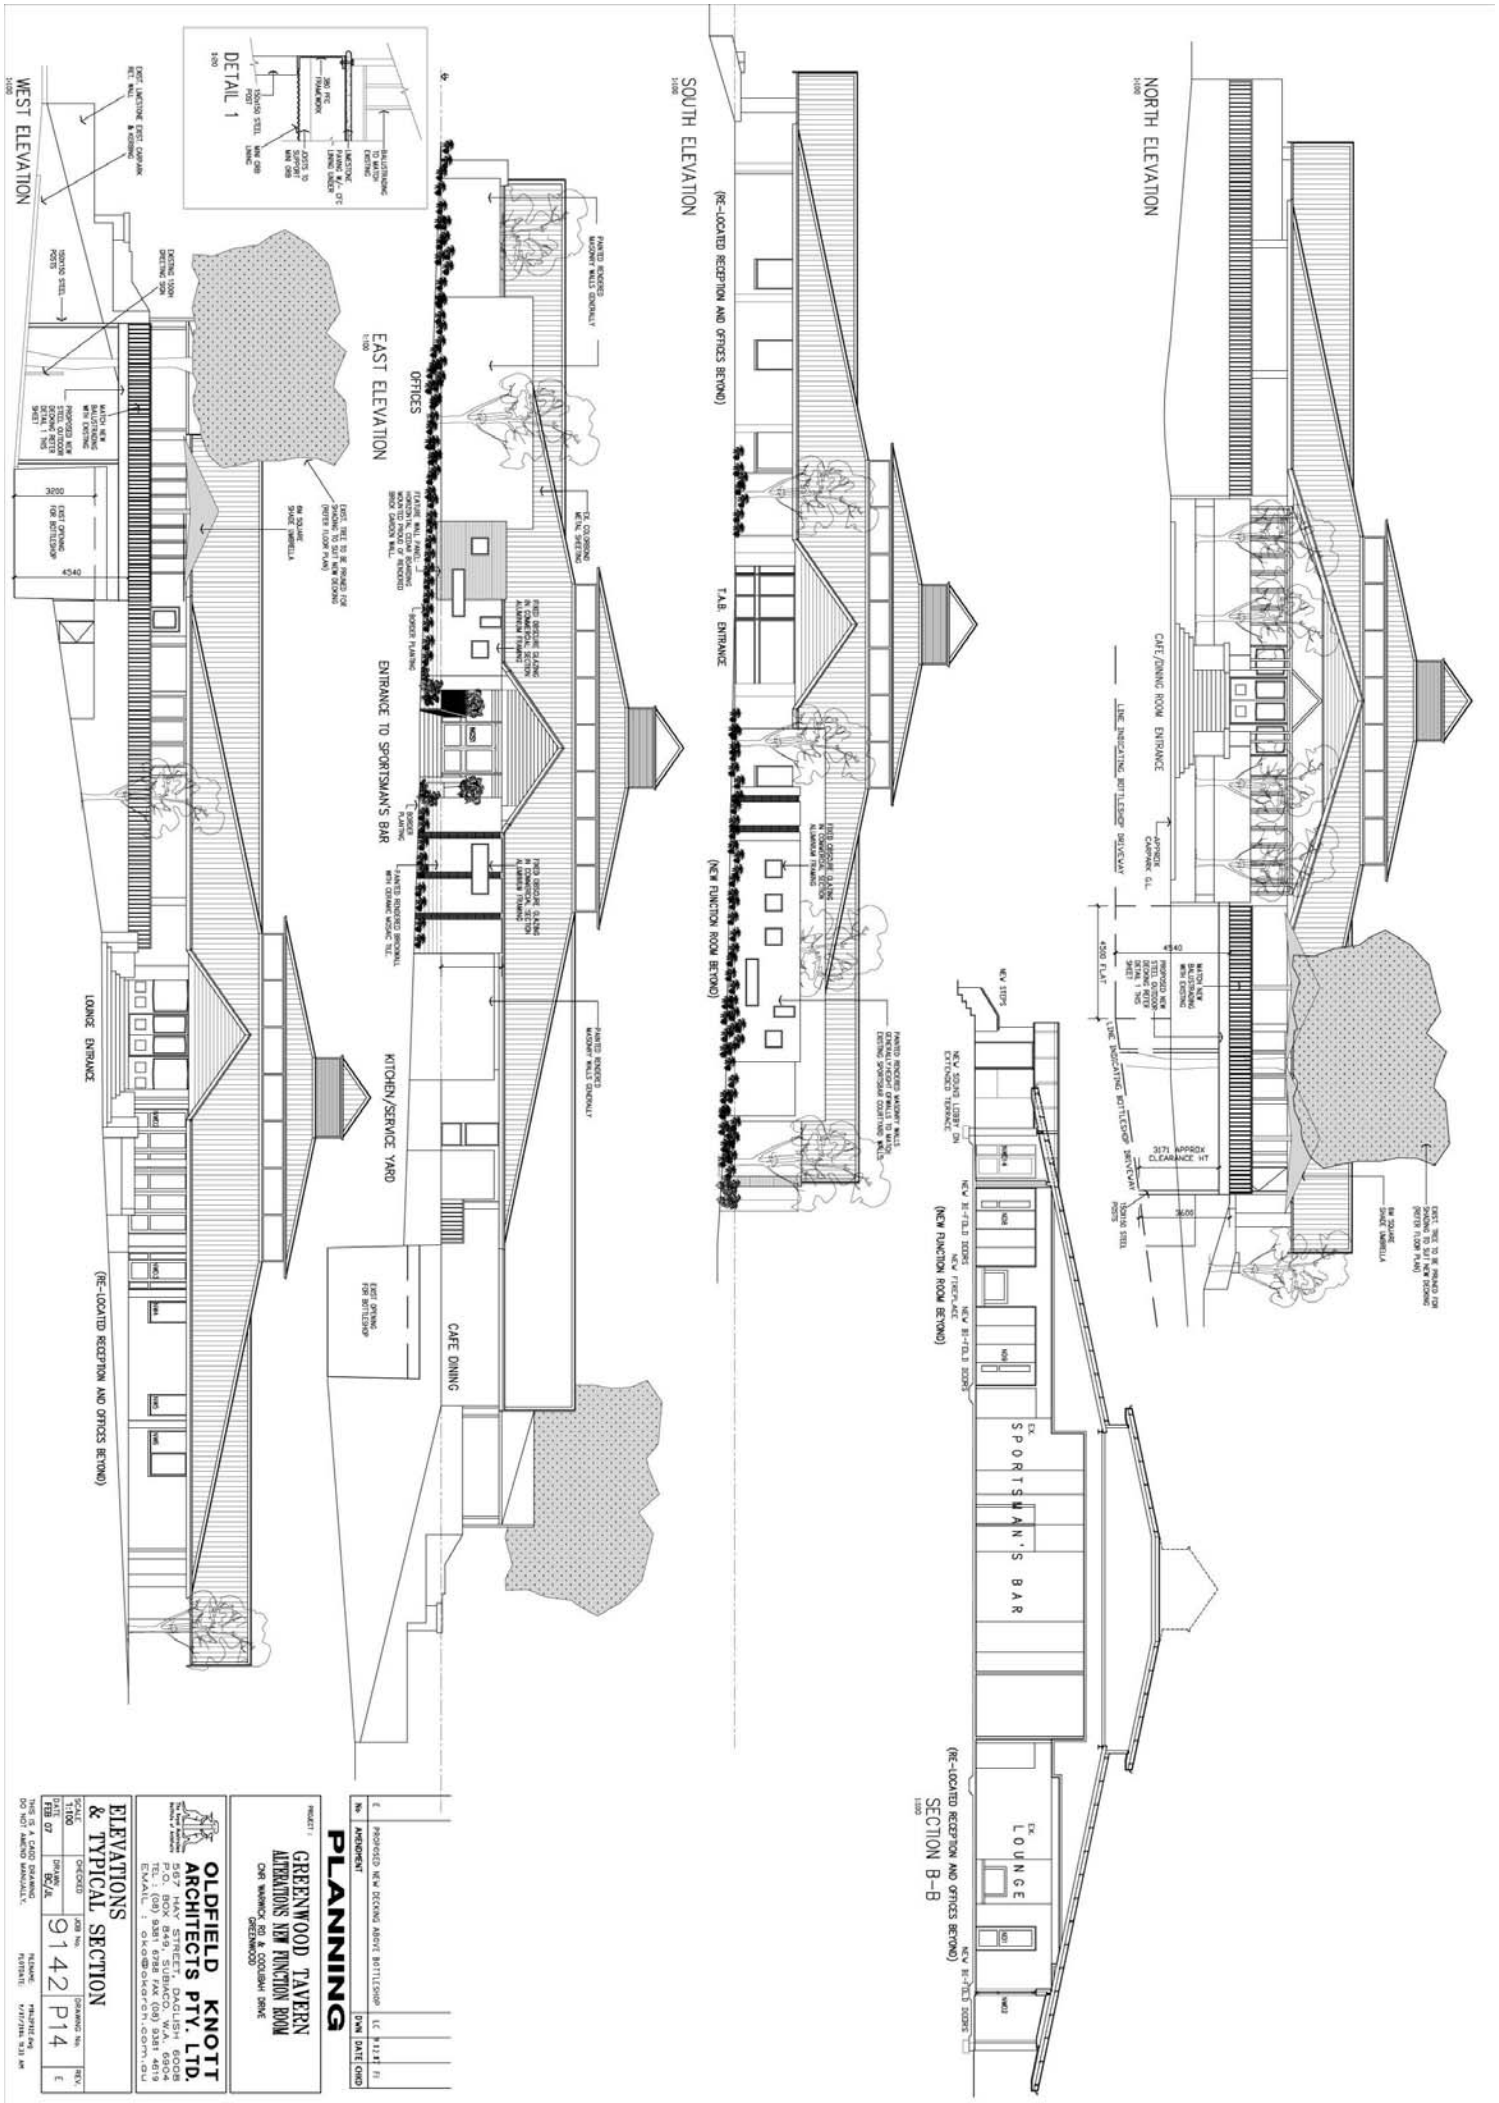
NORTH ELEVATION
1:100
CAFE/DINING ROOM ENTRANCE
LINE INDICATING BOTTLESHOP DRIVEWAY
4540
4200 FLAT
3171 APPROX CLEARANCE HT
3600
SOUTH ELEVATION
1:100
(RE-LOCATED RECEPTION AND OFFICES BEYOND)
T.A.B. ENTRANCE
(NEW FUNCTION ROOM BEYOND)
EAST ELEVATION
1:100
OFFICES
ENTRANCE TO SPORTSMAN'S BAR
KITCHEN/SERVICE YARD
CAFE DINING
LOUNGE ENTRANCE
(RE-LOCATED RECEPTION AND OFFICES BEYOND)
WEST ELEVATION
1:100
DETAIL 1
1:50
SPORTSMAN'S BAR
LOUNGE
SECTION B-B
1:100
(RE-LOCATED RECEPTION AND OFFICES BEYOND)
(NEW FUNCTION ROOM BEYOND)
PLANNING
GREENWOOD TAVERN
ALTERATIONS NEW FUNCTION ROOM
OKR MANNOCK RD & COOLBAH DRIVE
GREENWOOD
OLDFIELD KNOTT ARCHITECTS PTY. LTD.
ELEVATIONS & TYPICAL SECTION
1:100
FEB 07
9142
P14
PROPOSED NEW DECKING ABOVE BOTTLESHOP
DO NOT ANSWER MANUALLY.

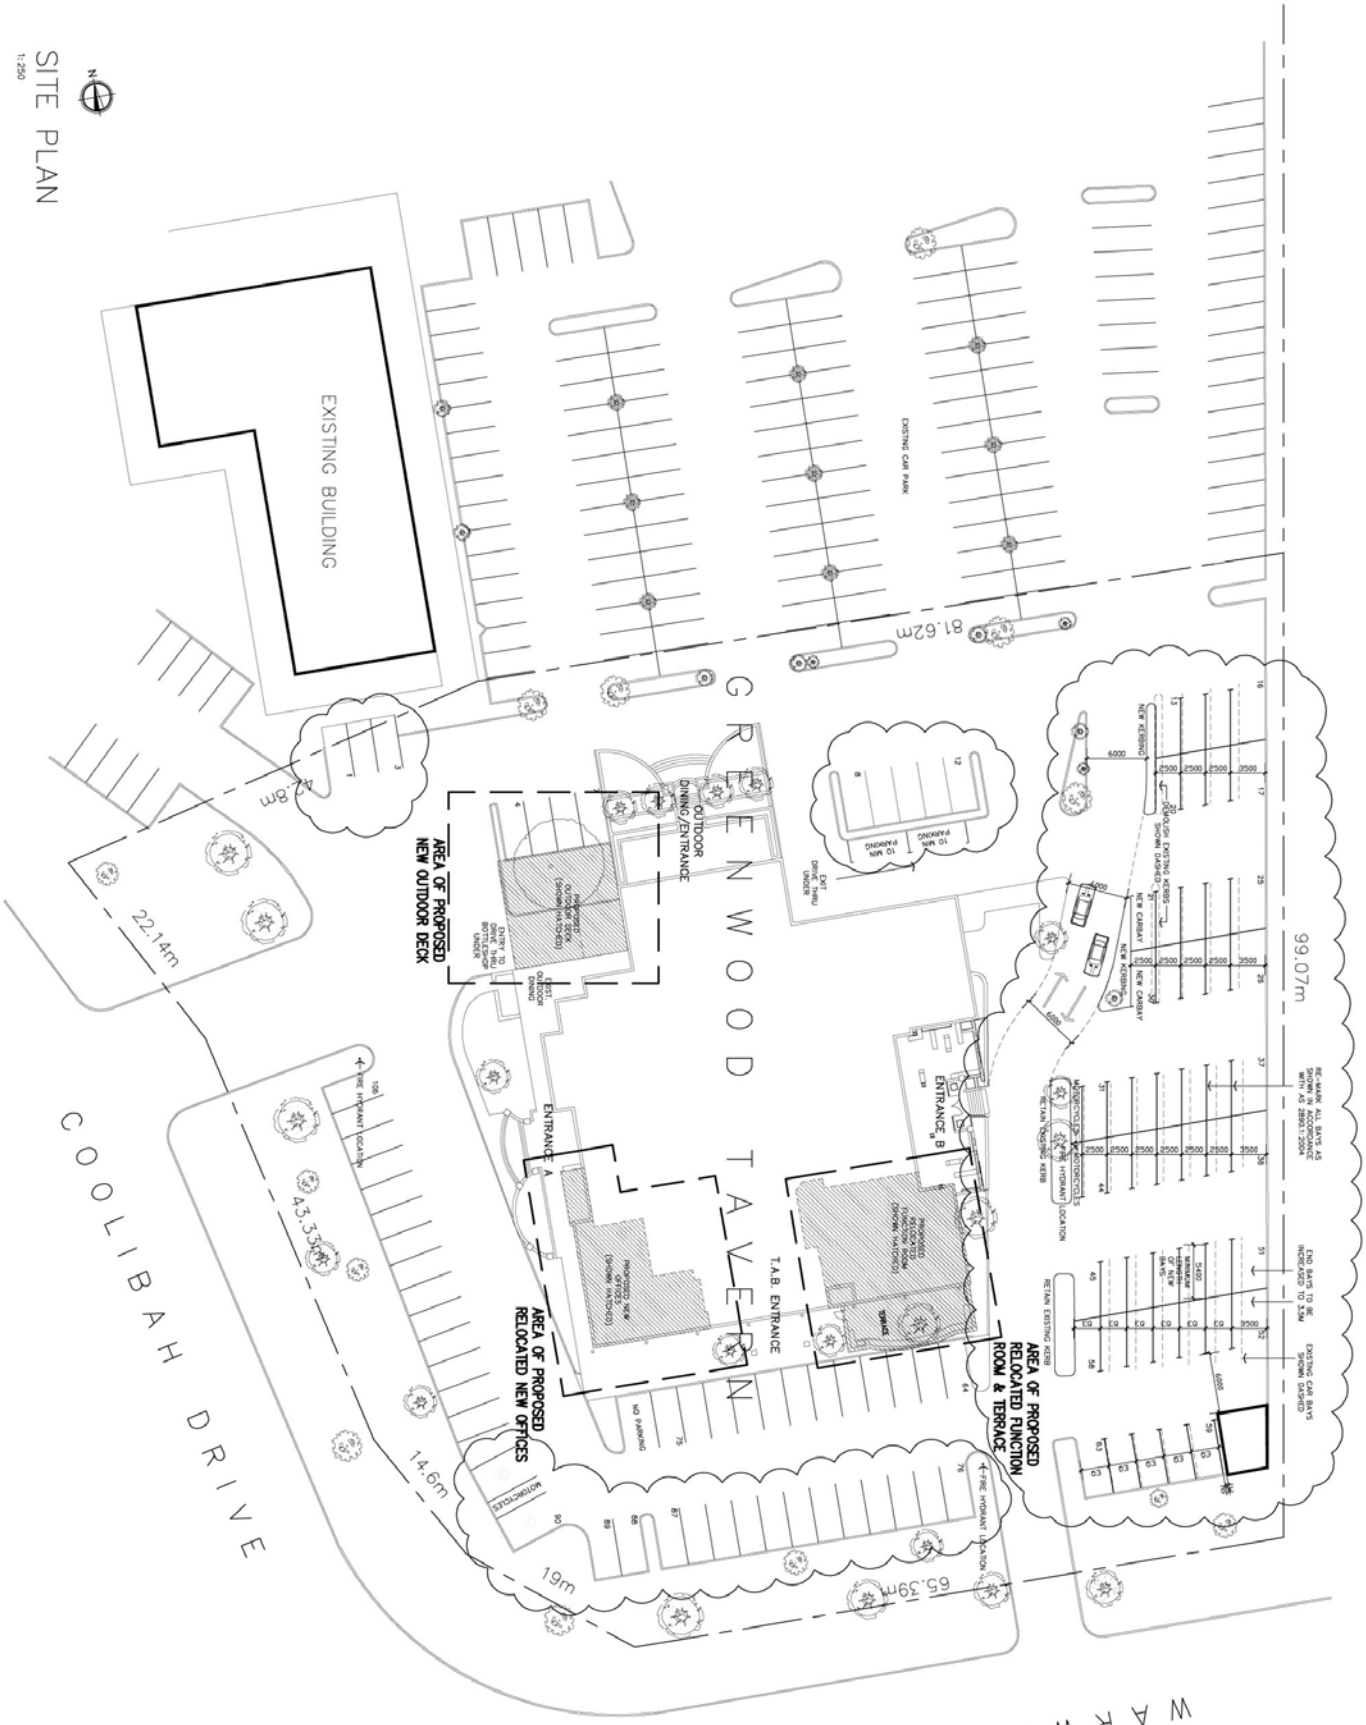
SITE PLAN
1:250
EXISTING BUILDING
EXISTING CAR PARK
81.62m
99.07m
GREENWOOD TAVERN
OUTDOOR DINING/ENTRANCE
AREA OF PROPOSED NEW OUTDOOR DECK
ENTRANCE A
ENTRANCE B
T.A.B. ENTRANCE
AREA OF PROPOSED RELOCATED NEW OFFICES
AREA OF PROPOSED RELOCATED FUNCTION ROOM & TERRACE
NO PARKING
22.8m
22.14m
43.33m
14.6m
19m
65.39m
COOLIBAH DRIVE
WARWICK DRIVE
PLANNING
GREENWOOD TAVERN
ALTERATIONS AND ADDITIONS AND NEW TERRACE
CNR WARWICK ROAD AND COOLIBAH DRIVE
GREENWOOD
OLDFIELD KNOTT ARCHITECTS PTY. LTD.
567 HAY STREET, DALKIEH 6008
PO BOX 5381 SUBIACO WA 6008
TEL: (08) 9381 8788 FAX (08) 9381 4619
EMAIL: okd@okarch.com.au
SITE PLAN
SCALE 1:250
CHECKED
DRAWN CJW
JOB No. 9142
DRAWING No. P11
REV. E
DATE JUNE 07
THIS IS A CADD DRAWING DO NOT AMEND MANUALLY.
FILENAME: 9142P205.dwg
PLOTDATE: 4/06/2014 3:04 PM

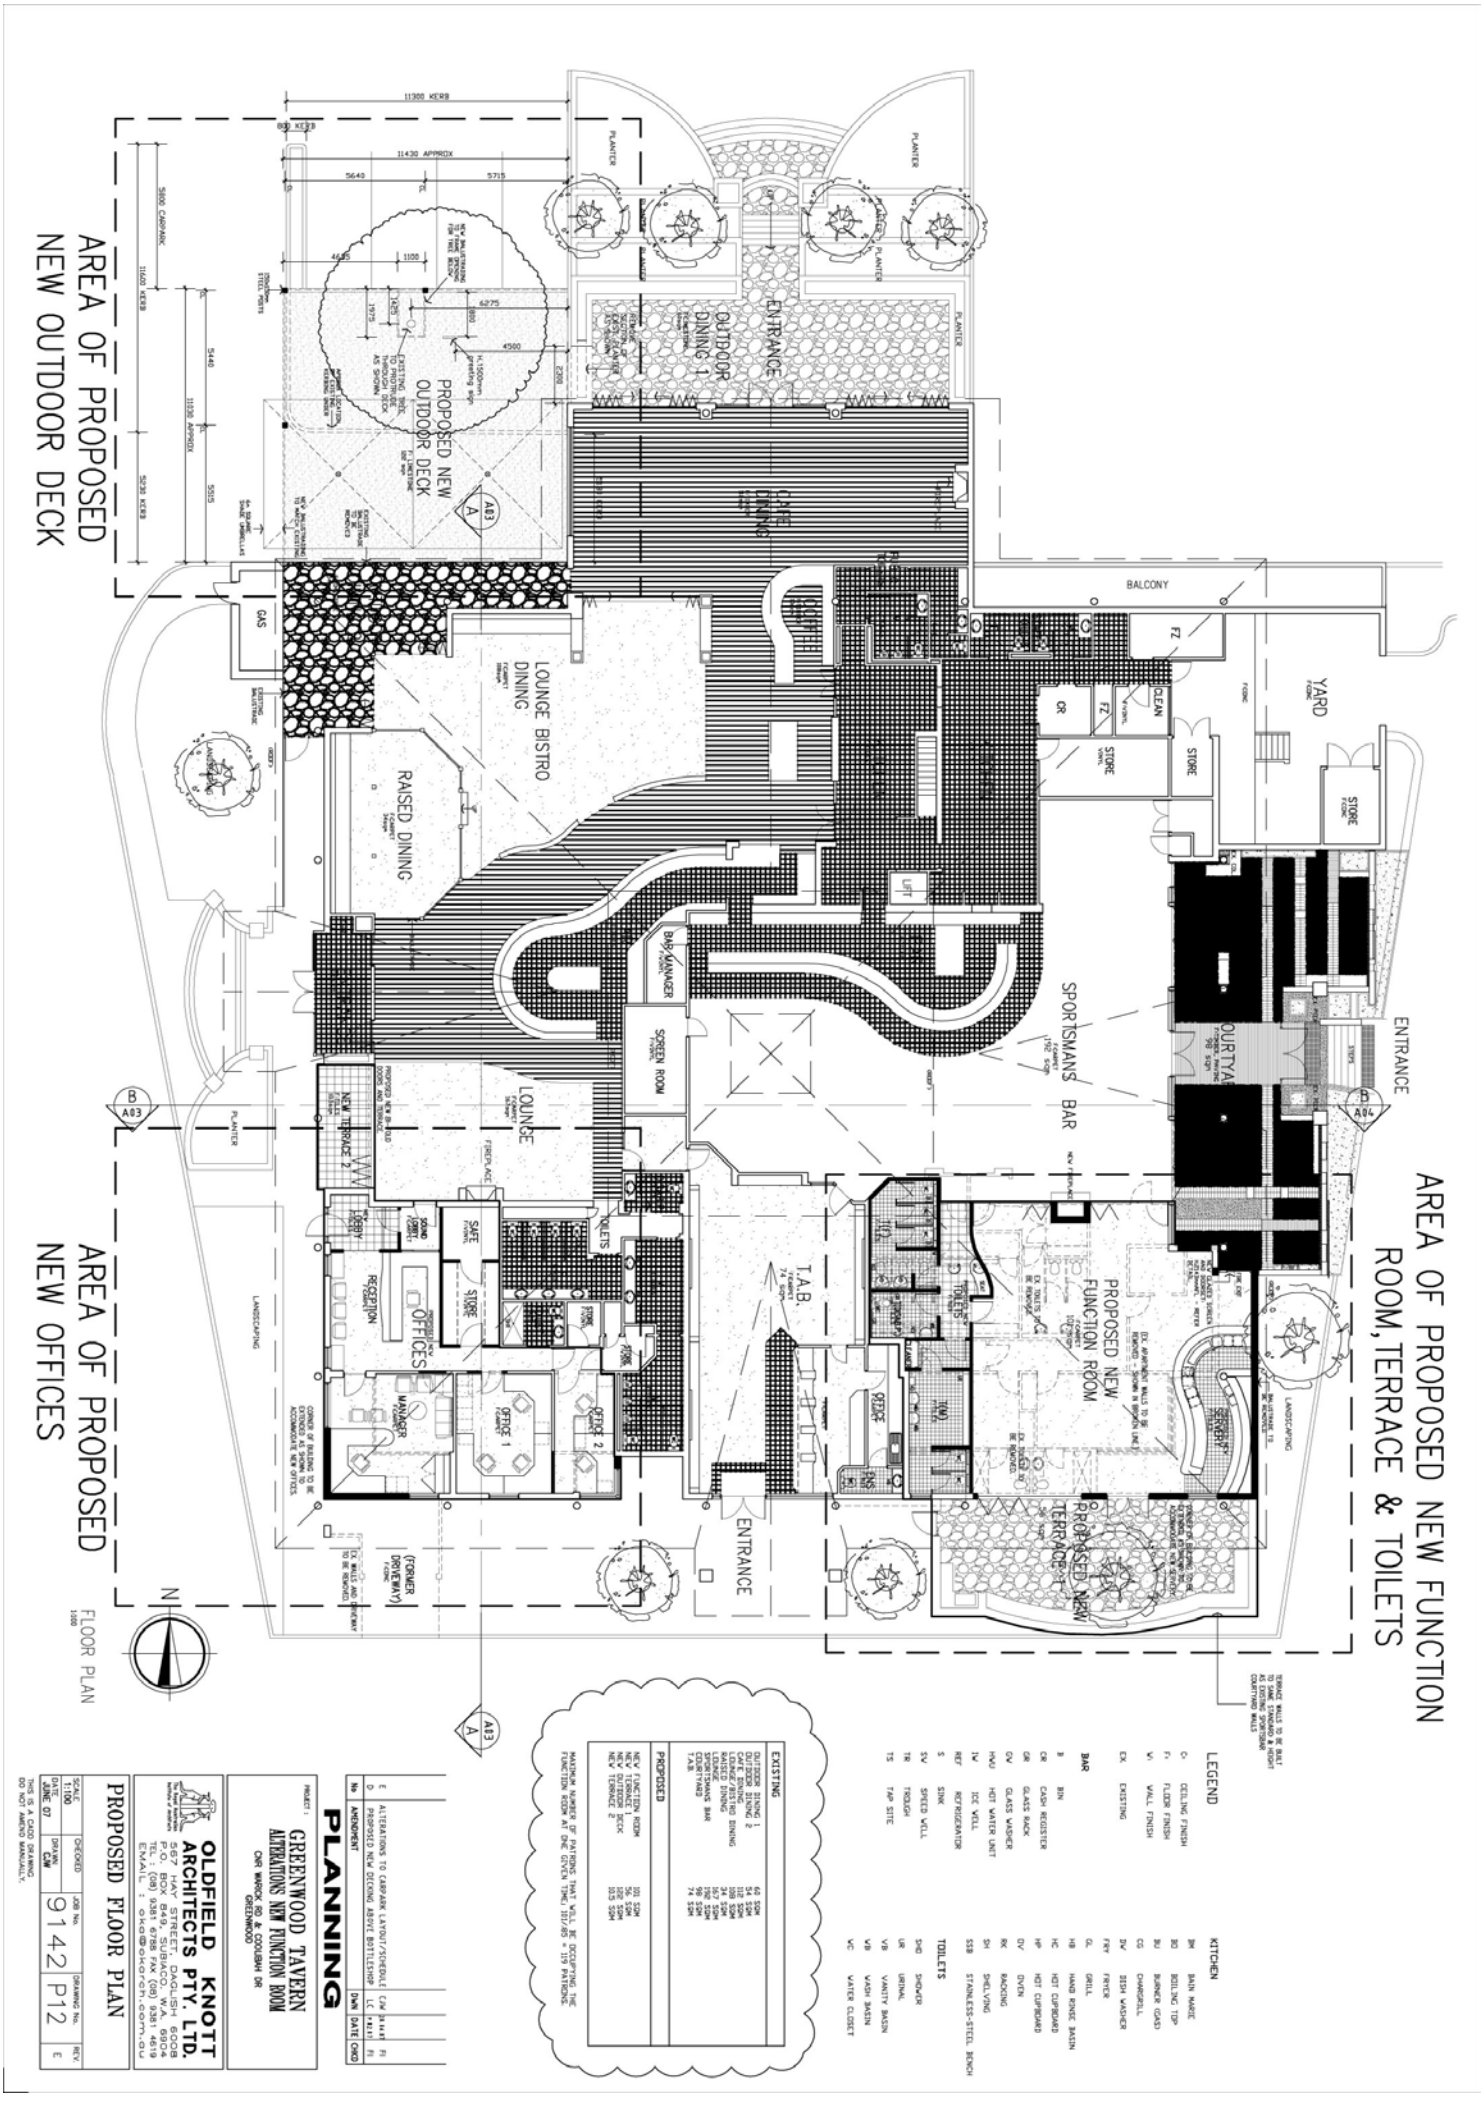
AREA OF PROPOSED NEW OUTDOOR DECK
AREA OF PROPOSED NEW OFFICES
AREA OF PROPOSED NEW FUNCTION ROOM, TERRACE & TOILETS
PROPOSED NEW OUTDOOR DECK
ENTRANCE
OUTDOOR DINING 1
CAFE DINING
LOUNGE BISTRO DINING
RAISED DINING
BALCONY
YARD
STORE
CLEAN
GAS
LIFT
BAR MANAGER
SCREEN ROOM
LOUNGE
SPORTSMANS BAR
COURTYARD
PROPOSED NEW FUNCTION ROOM
PROPOSED NEW TERRACE
T.A.B.
TOILETS
NEW TERRACE 2
LOBBY
RECEPTION
OFFICES
SAFE
OFFICE 1
OFFICE 2
(FORMER DRIVEWAY)
LANDSCAPING
PLANTER
FLOOR PLAN
LEGEND
KITCHEN
BAR
TOILETS
EXISTING
PROPOSED
PLANNING
GREENWOOD TAVERN
ALTERATIONS NEW FUNCTION ROOM
OLDFIELD KNOTT ARCHITECTS PTY. LTD.
PROPOSED FLOOR PLAN
9142
P12