Attachment 14

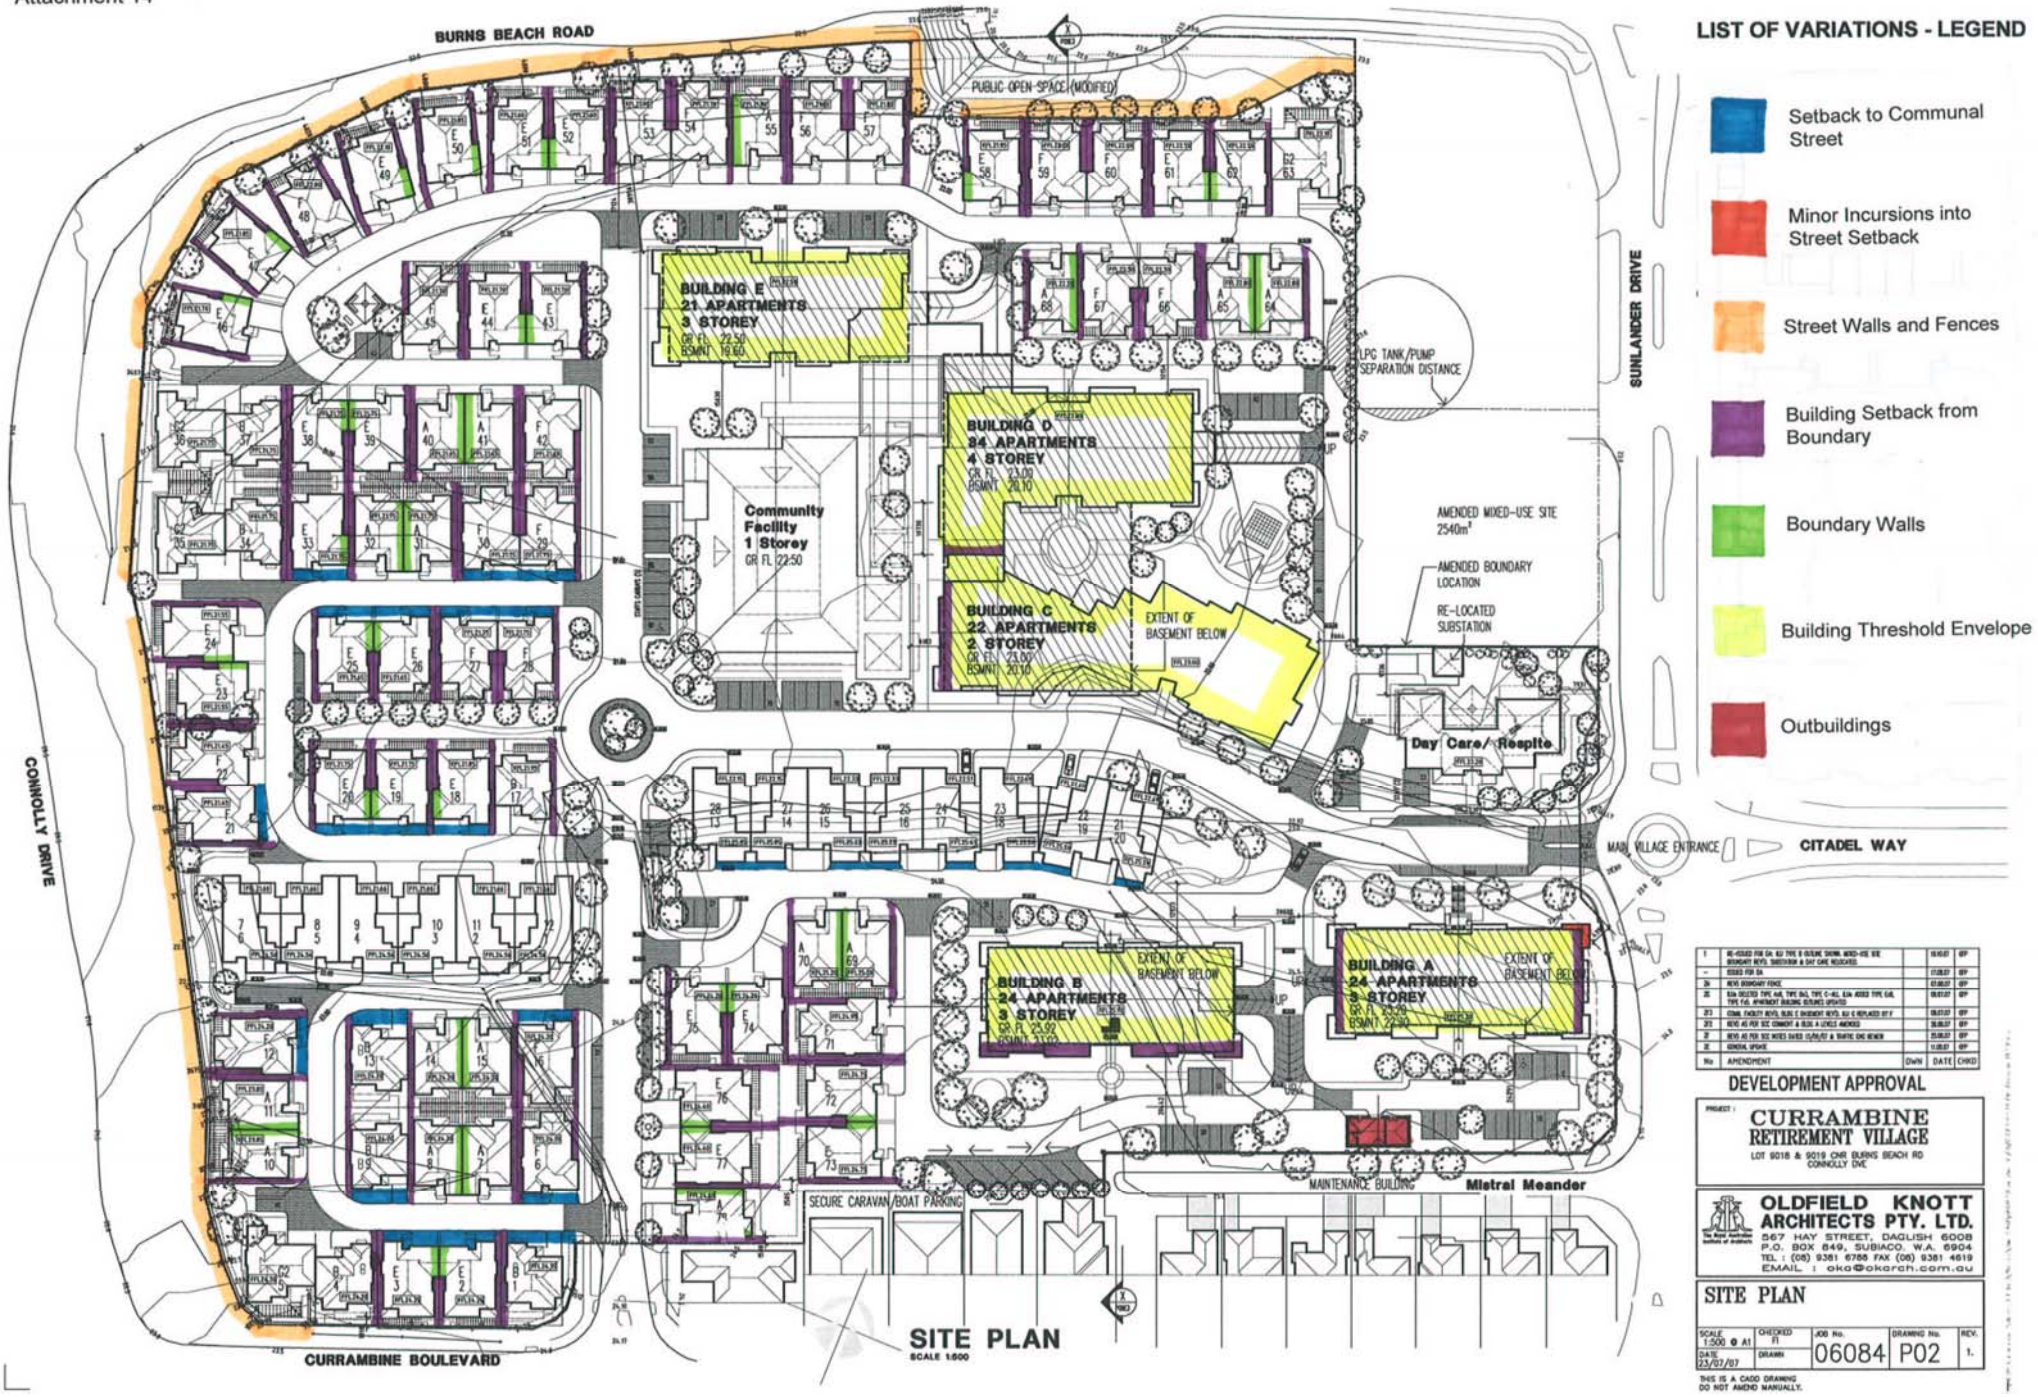

LIST OF VARIATIONS - LEGEND

- Setback to Communal Street
- Minor Incursions into Street Setback
- Street Walls and Fences
- Building Setback from Boundary
- Boundary Walls
- Building Threshold Envelope
- Outbuildings

No	AMENDMENT	DWN	DATE	CHKD
1	RE-ISSUED FOR DA. ALL TYPE B OUTLINE SHOWN. MIXED-USE SITE BOUNDARY REVD. SUBSTATION & DAY CARE REQUIRED.		19.10.07	GFP
-	ISSUED FOR DA		17.08.07	GFP
3A	REVD. BOUNDARY FENCE		07.08.07	GFP
3C	61m DELETED TYPE A4B, TYPE D&I, TYPE C-4C, 61m ADDED TYPE E6I, TYPE F4G. AMENDMENT BUILDING OUTLINES UPDATED		06.07.07	GFP
2C3	COMM. FACILITY REVD. SLAB & BOUNDARY REVD. ALL E REPLACED BY F		06.07.07	GFP
2C1	REVD. AS PER SCC COMMENT & ALSO A LOCALS AMENDED		26.06.07	GFP
2	REVD. AS PER SCC NOTES DATED 15/06/07 & TRAFFIC ENG REVIEW		25.06.07	GFP
2C	GENERAL UPDATE		11.05.07	GFP

DEVELOPMENT APPROVAL

PROJECT :
CURRAMBINE RETIREMENT VILLAGE
LOT 9018 & 9019 CNR BURNS BEACH RD CONNOLLY DVE

OLDFIELD KNOTT ARCHITECTS PTY. LTD.
567 HAY STREET, DAQLISH 6008
P.O. BOX 849, SUBIACO. W.A. 6904
TEL : (08) 9381 6788 FAX (08) 9381 4619
EMAIL : oka@okarch.com.au

SITE PLAN

SCALE 1:500 @ A1	CHECKED FI	JOB No.	DRAWING No.	REV.
DATE 23/07/07	DRAWN	06084	P02	1.

THIS IS A CADD DRAWING DO NOT AMEND MANUALLY.