APPENDIX 5

Location plan

ATTACHMENT 1

ATTACHMENT 2

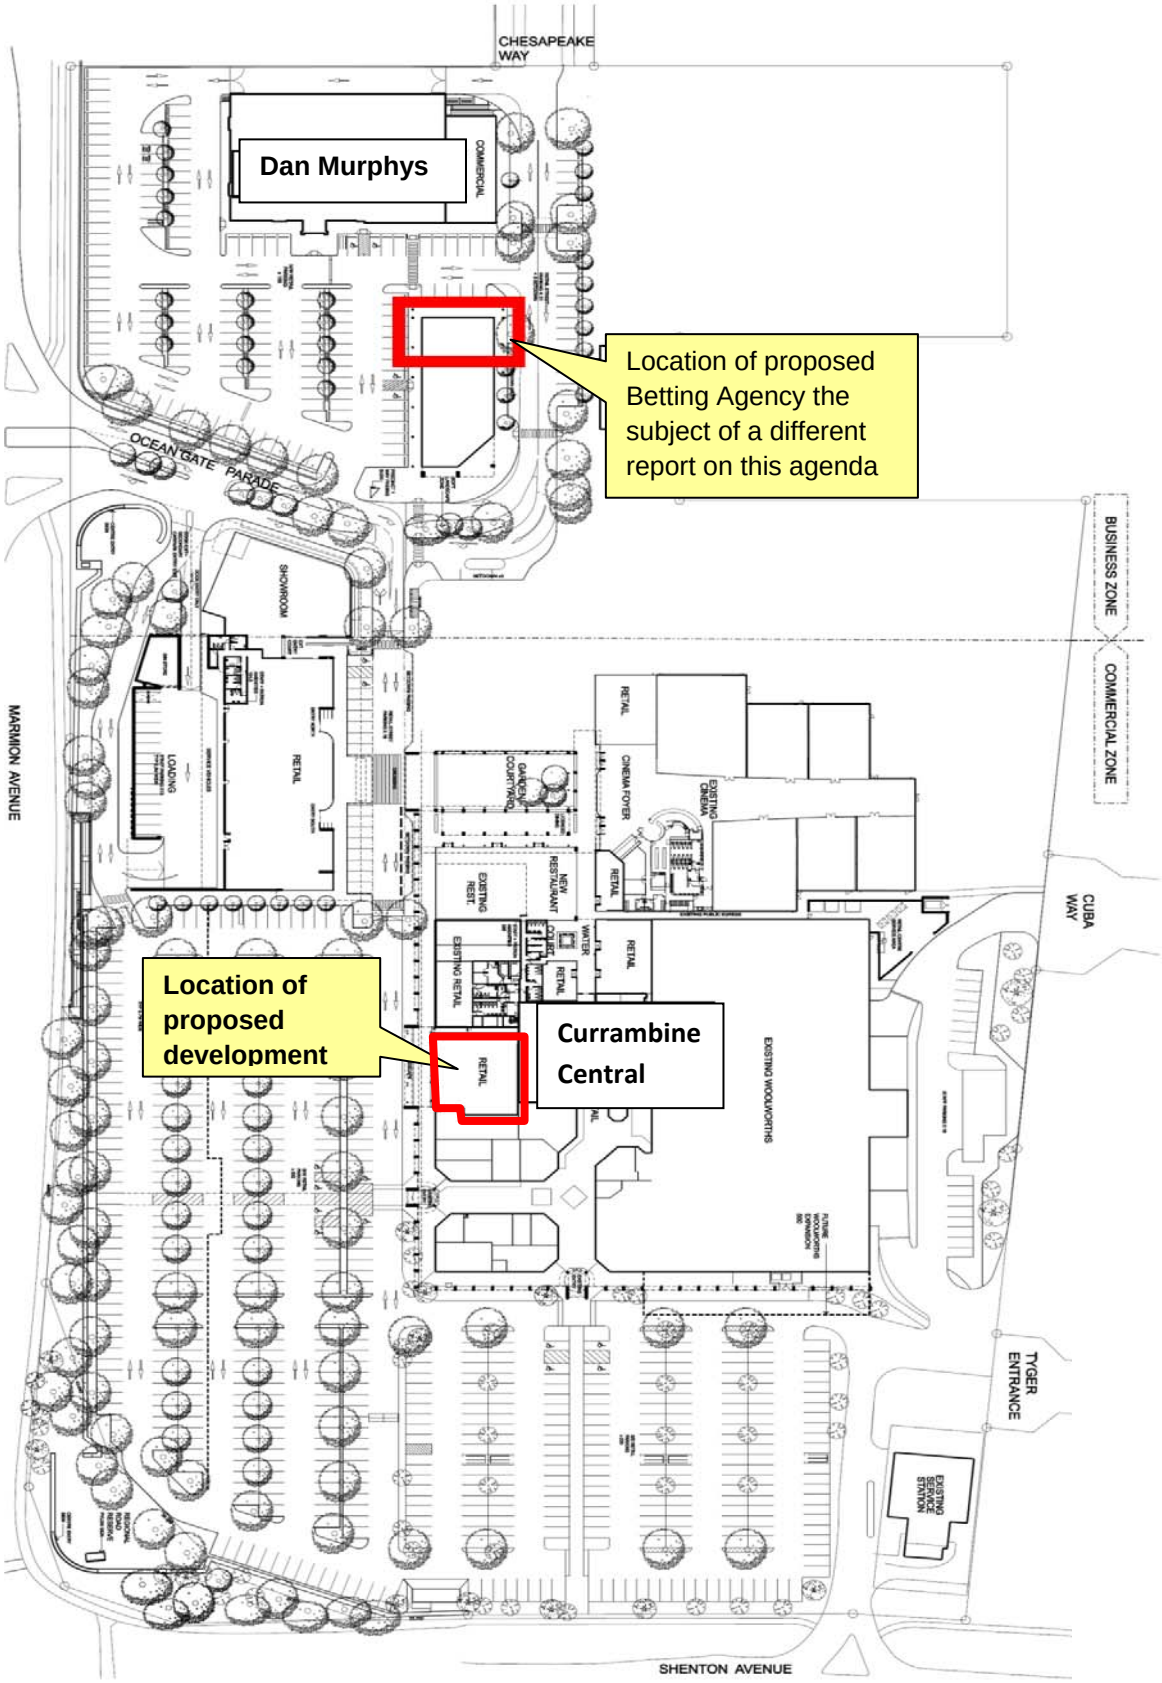

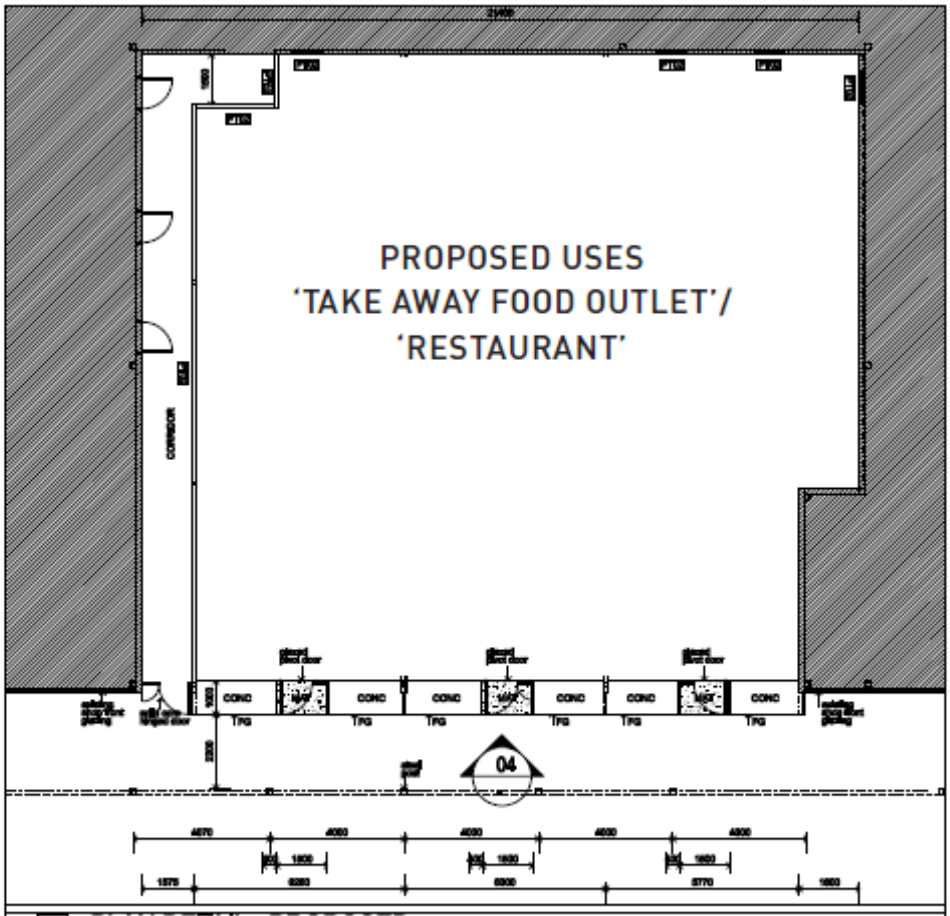

02 PLAN DETAIL - PROPOSED CHANGE OF USE
1:100 @ A1