Location Plan

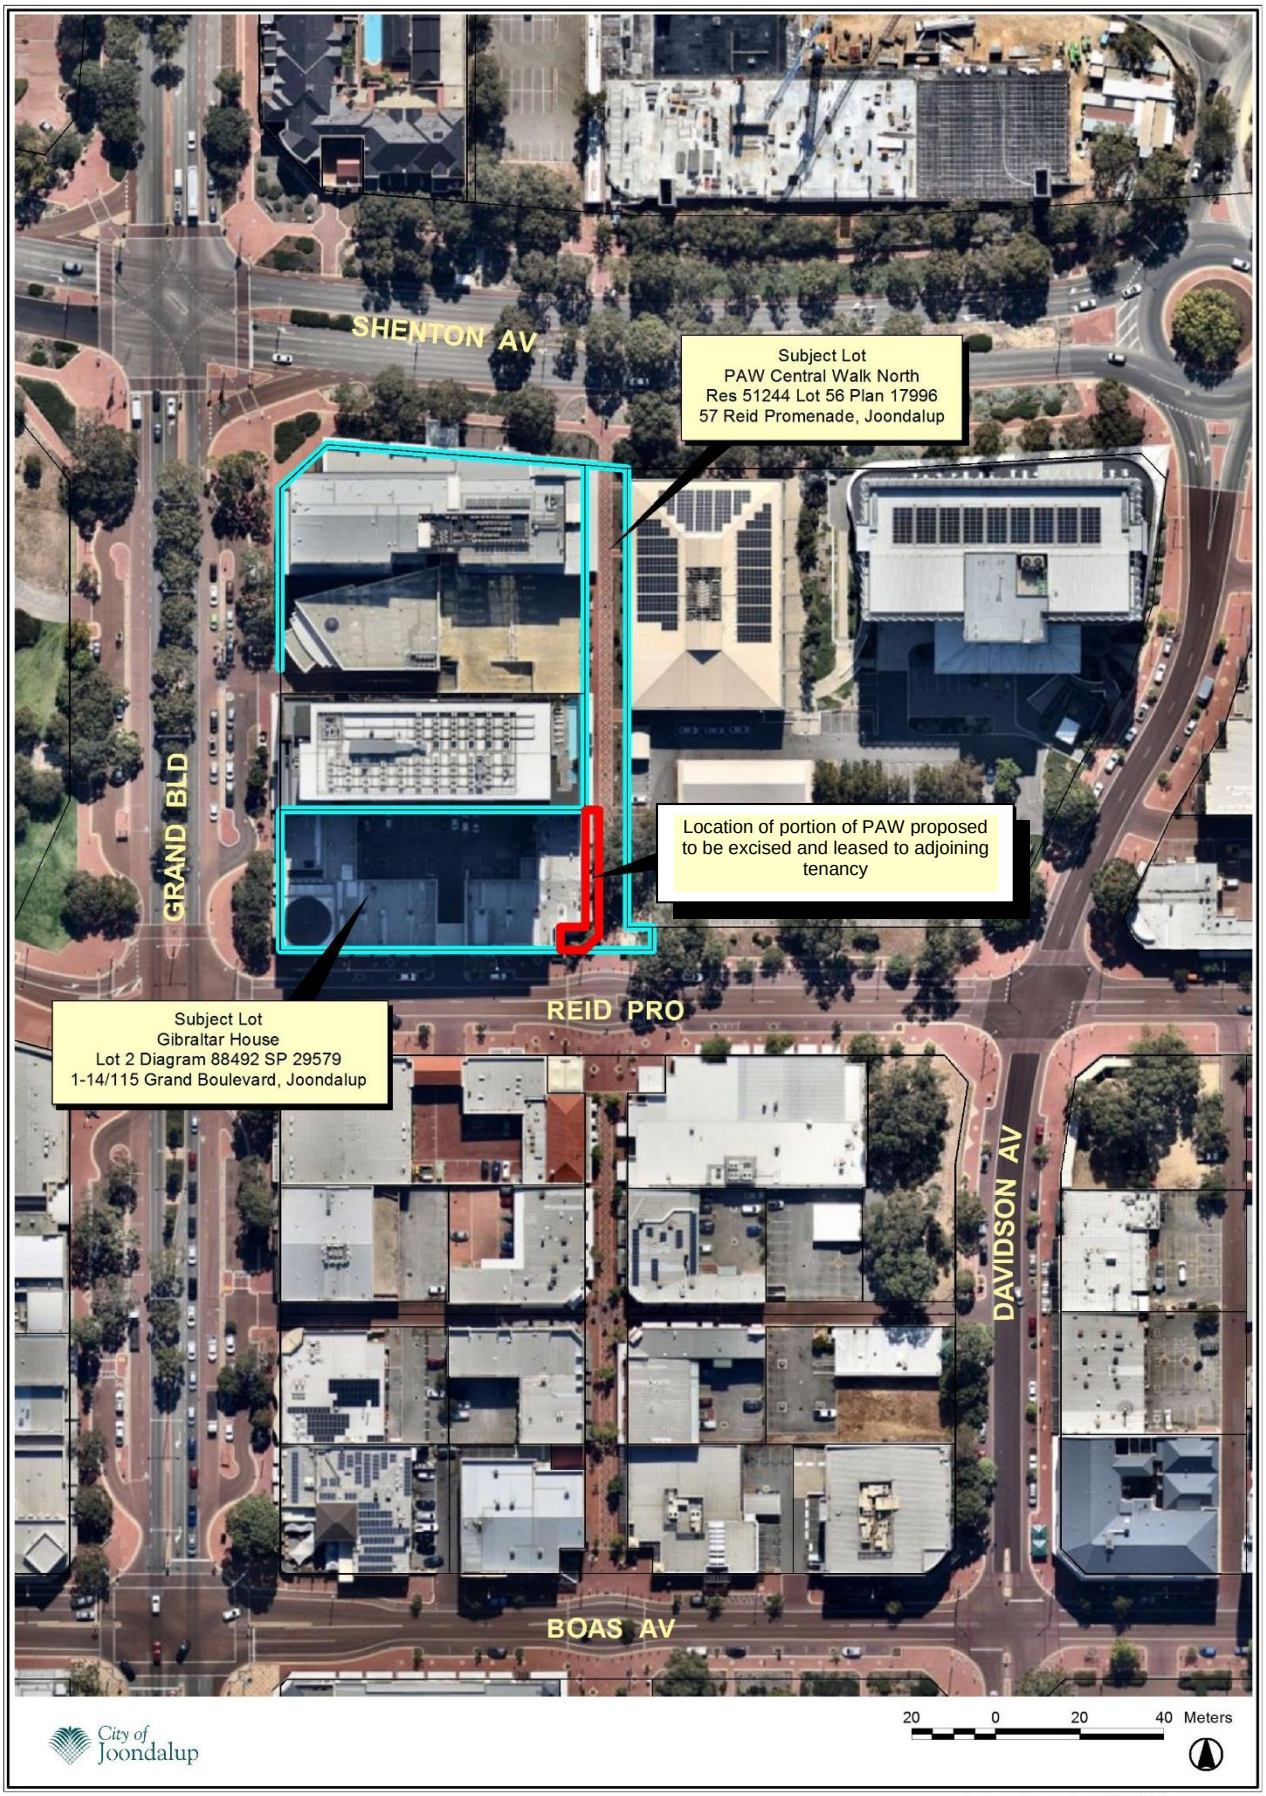

central_walk-north-28062022

Alfresco Dining Area

ATTACHMENT 2

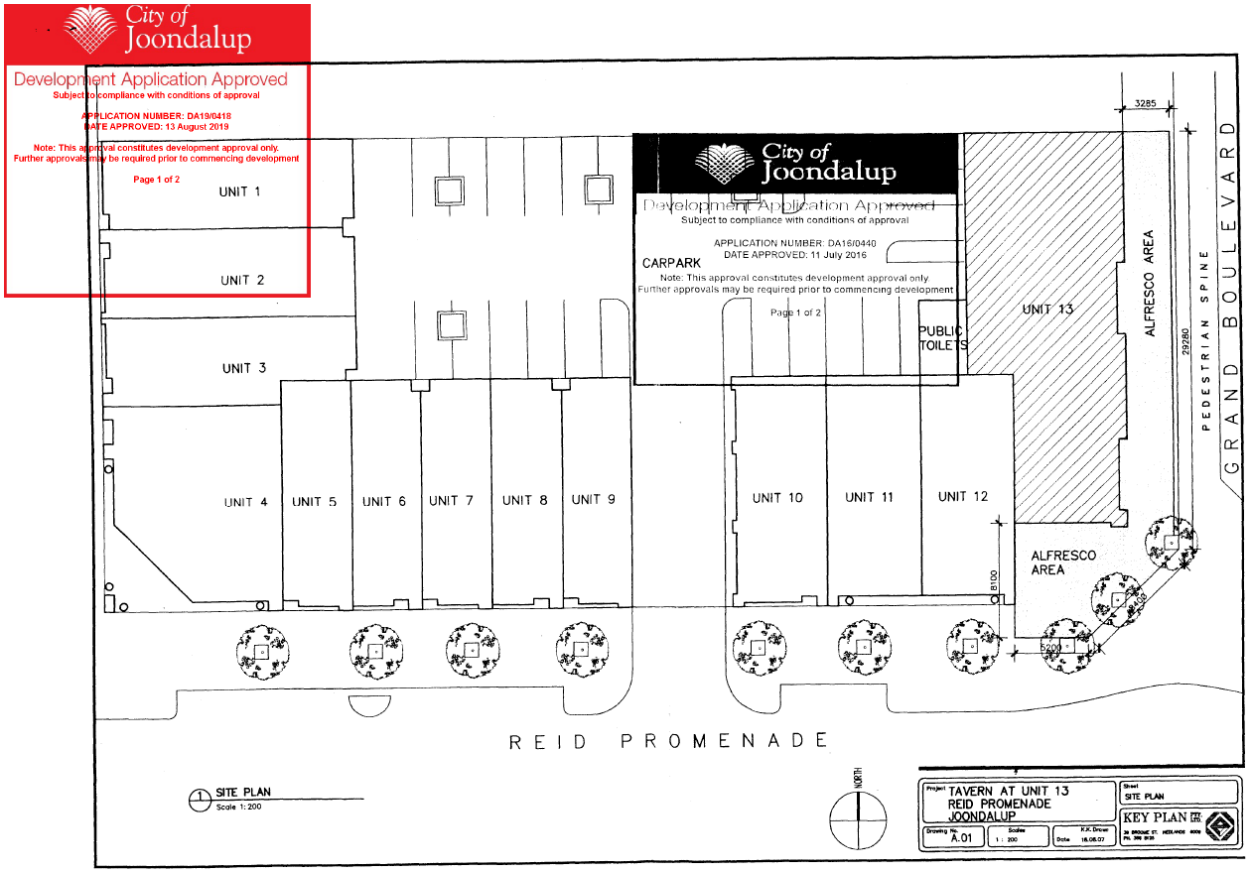

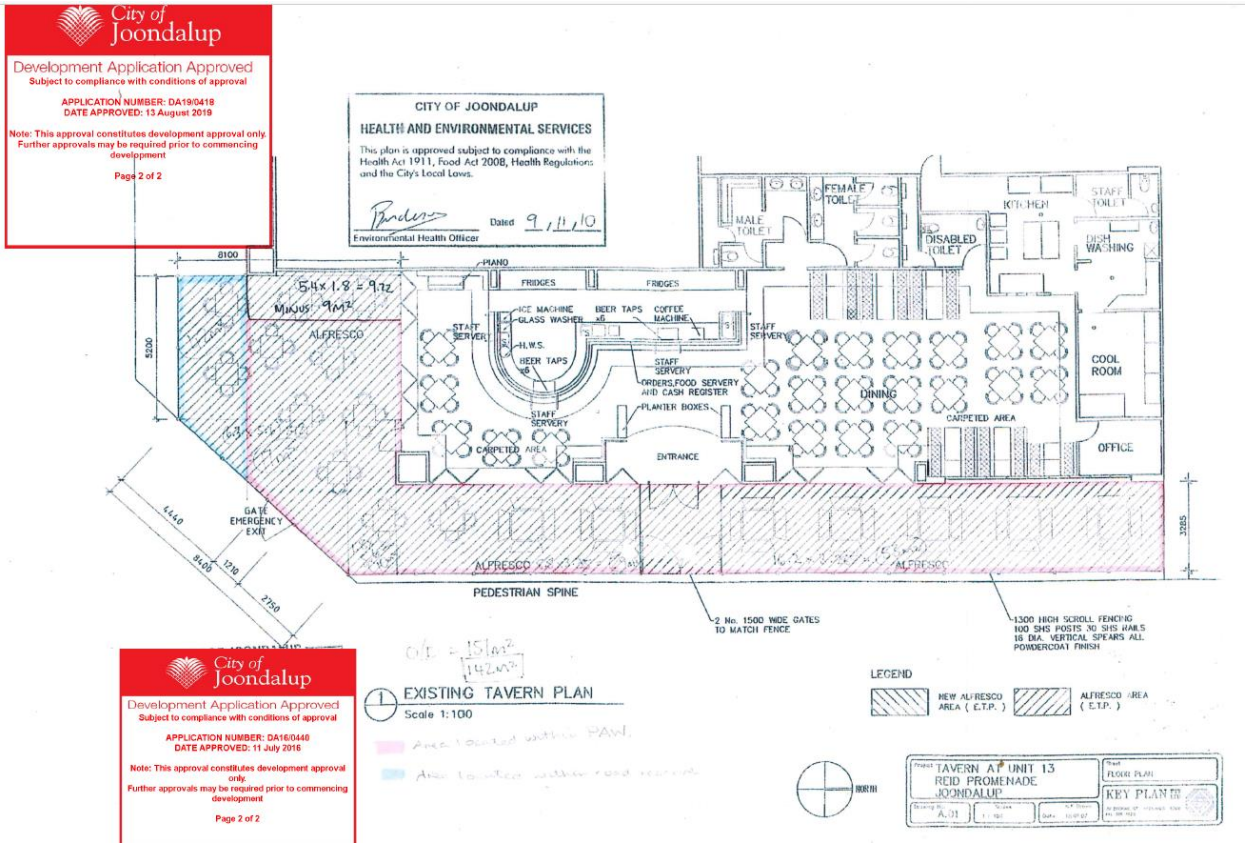

PROPOSED PORTION OF LOT 56 ON P 17996 TO BE AMALGAMATED INTO LOT 2 ON D 88492 (FOR STRATA LOT 13 ON SP 29579)

JOB : 18070
DRAWN BY : GO
DRAWN DATE: 10-01-2022
CHECKED BY : DKM

SURVEYING SOLUTIONS WA
LICENSED LAND SURVEYORS
9300 8137
www.surveyingsolutionswa.com.au

SCALE 1:500 @ A4

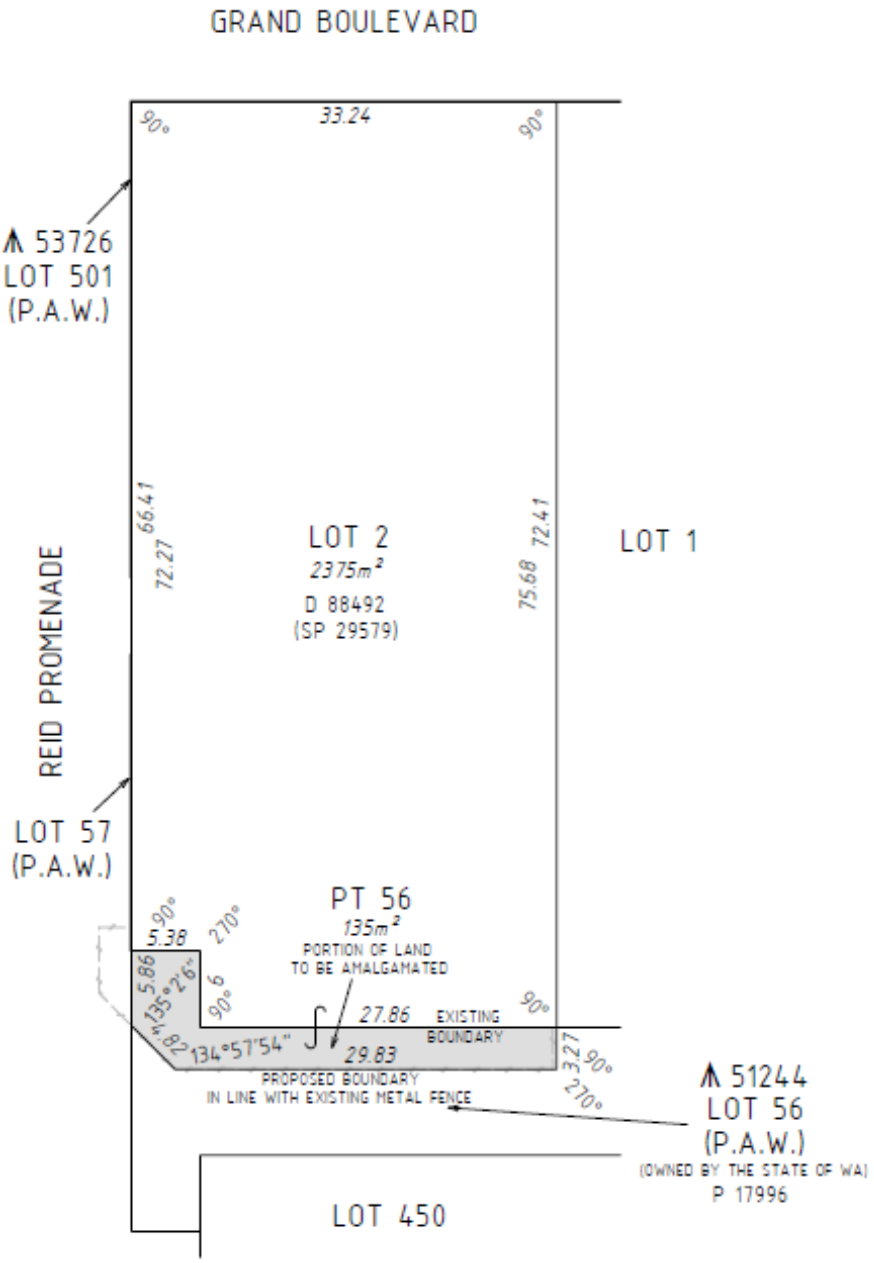

Paddy Malones – awning concept

ATTACHMENT 4