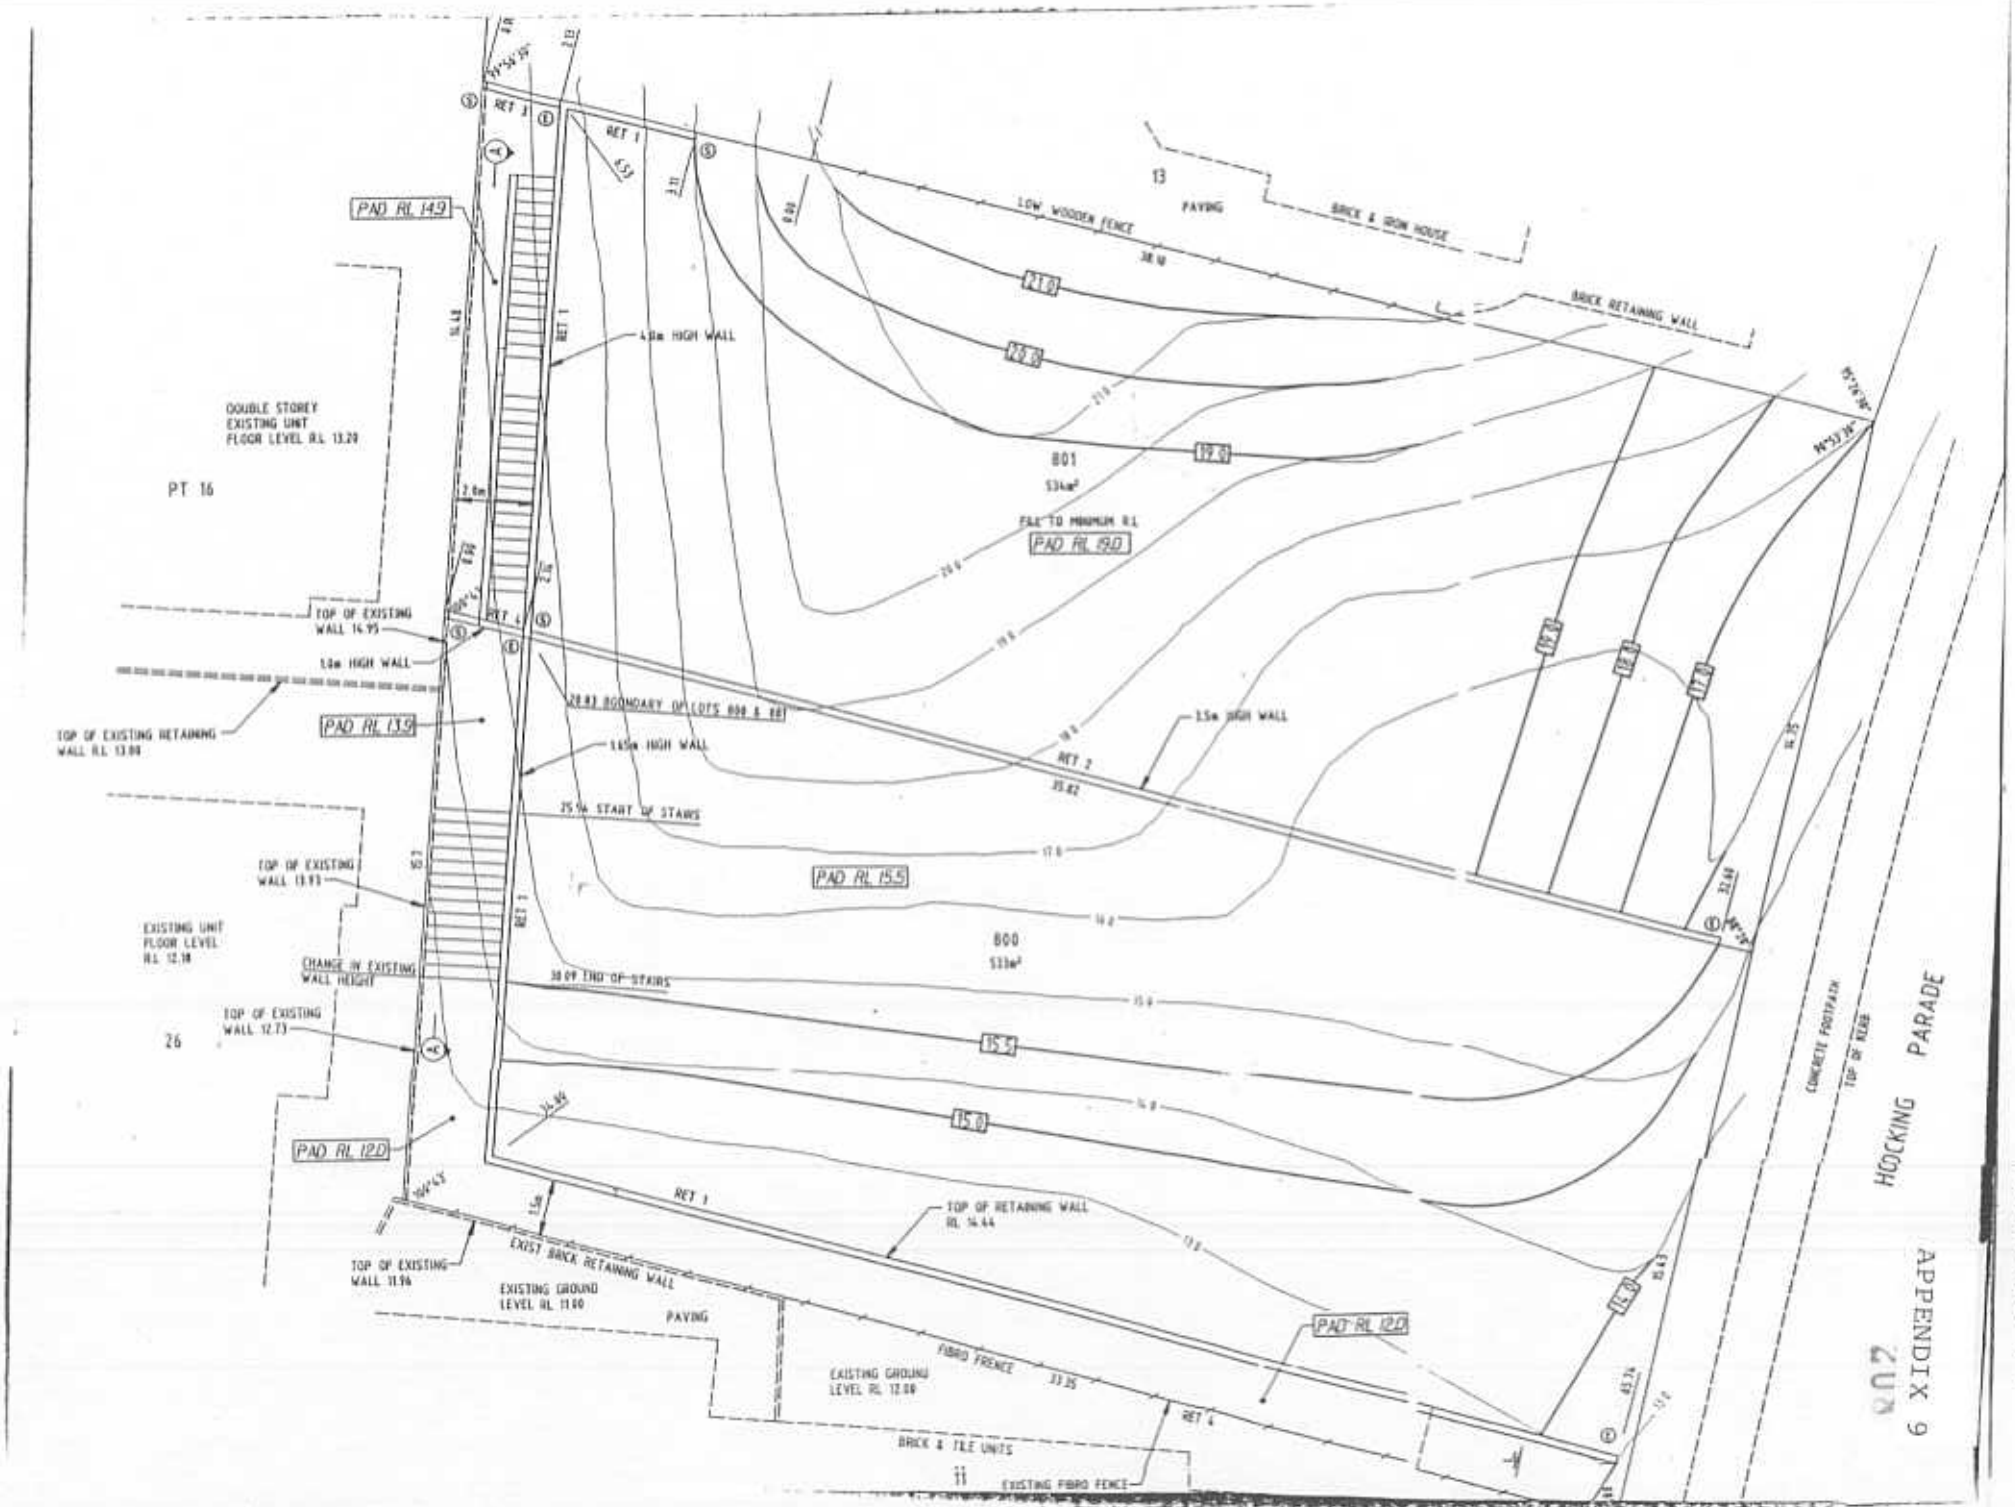

ATTACHMENT : 1

PAGE No. : 1