Lot 94 (85) Camberwarra Drive, Craigie
Portion of road reserve to be closed.
CAMBERWARRA DR
MAYFLOWER CR

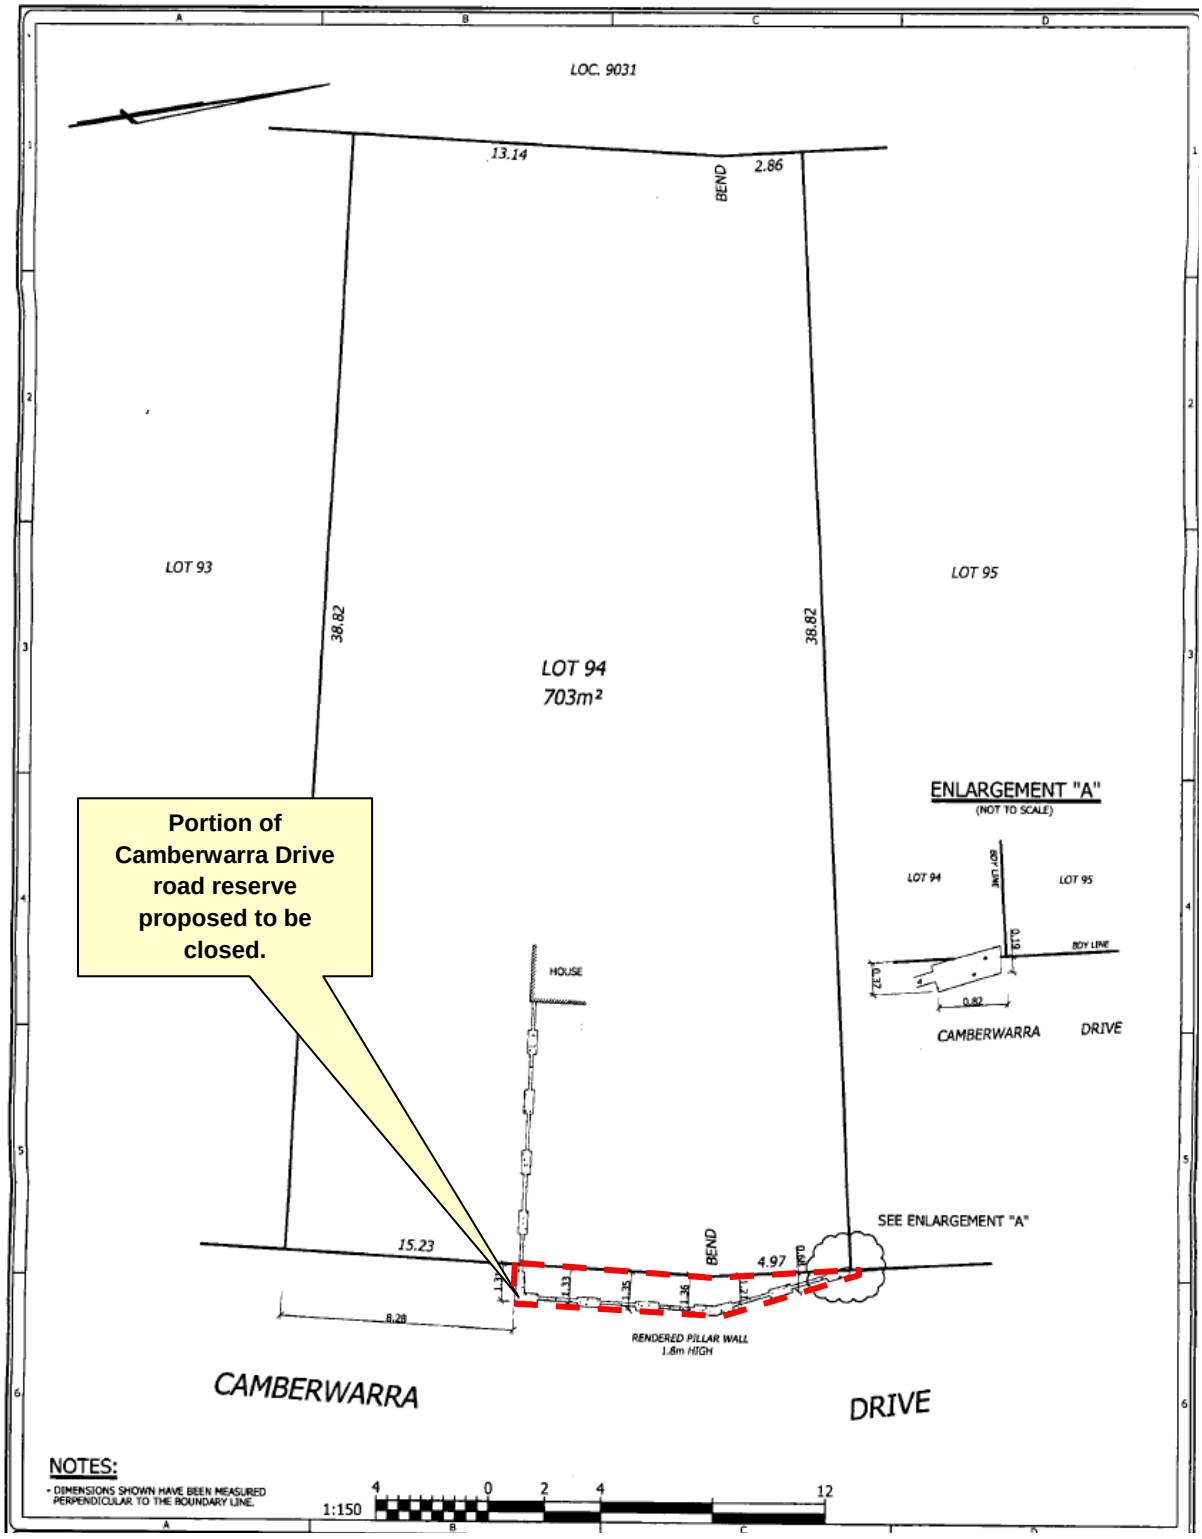
LOC. 9031
13.14
BEND
2.86
LOT 93
LOT 95
38.82
38.82
LOT 94
703m²
Portion of Camberwarra Drive road reserve proposed to be closed.
ENLARGEMENT "A"
(NOT TO SCALE)
LOT 94
LOT 95
BDY LINE
0.82
CAMBERWARRA
DRIVE
HOUSE
SEE ENLARGEMENT "A"
15.23
BEND
4.97
8.28
RENDERED PILLAR WALL
1.8m HIGH
CAMBERWARRA
DRIVE
NOTES:
- DIMENSIONS SHOWN HAVE BEEN MEASURED PERPENDICULAR TO THE BOUNDARY LINE.
1:150
4
0
2
4
12